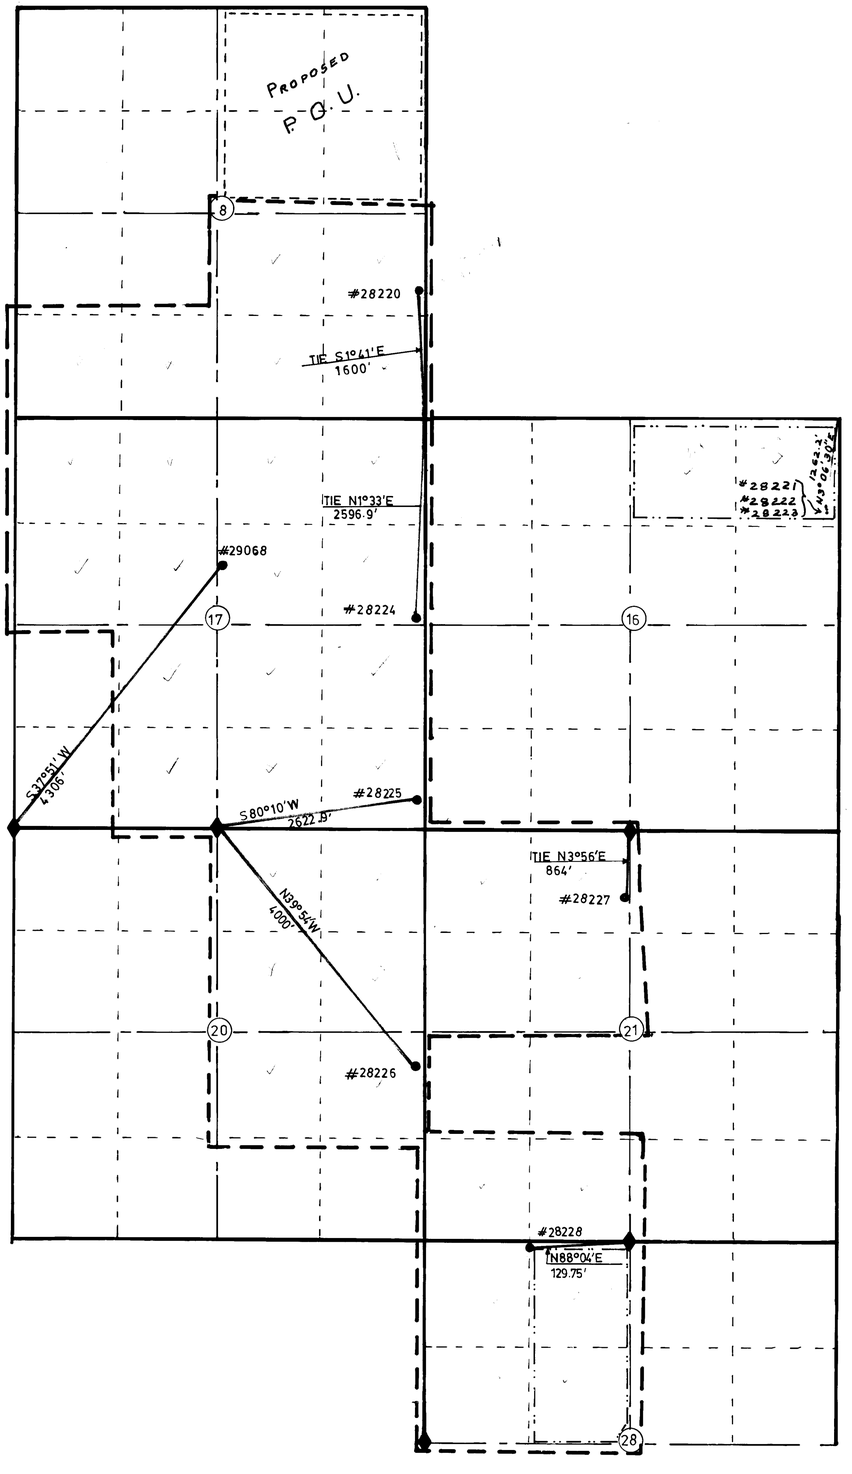

N

CULTURAL MAP TABULATION

SEC.	SUBDIVISION	TWN.	RGE.	CULTIVATED ACREAGE	DESCRIPTION OF CULTURE	DATE OF FIRST CULTURE

N.A.

MAY 8 12

UNDERGROUND HUMBOLDT

HETRICK BROS. INC. IRRIGATION

28220

28220

C. H. Ketcham

November 8 21st.

Barbara A. Ketcham

BARBARA A. KETCHAM
State of Nevada
Humboldt County
My Commission Expires March 12, 1979

LEGEND

= EXIST. P.O.U. (TOTAL)
= EXIST. P.O.U. TO BE CHANGED
= PROPOSED P.O.U.
= U.S.B.L.M. B.C. FOUND.

CERTIFICATE No. ISSUED

0' 500' 1000' 2000' 5000'

SCALE-1" = 1000'

FILED
DEC 4 1978
STATE ENGINEER'S OFFICE

MAP
TO ACCOMPANY APPLICATION TO
CHANGE PLACE OF USE UNDER NO.
28220

BY: HETRICK BROS. INC.
FROM: UNDERGROUND
FOR: IRRIGATION

11-17-78

Ketcham Land Surveyors
RENO AND CARSON CITY, NEVADA
REGISTERED LAND SURVEYORS

T42N, R37E, M.D.B.M.

36241