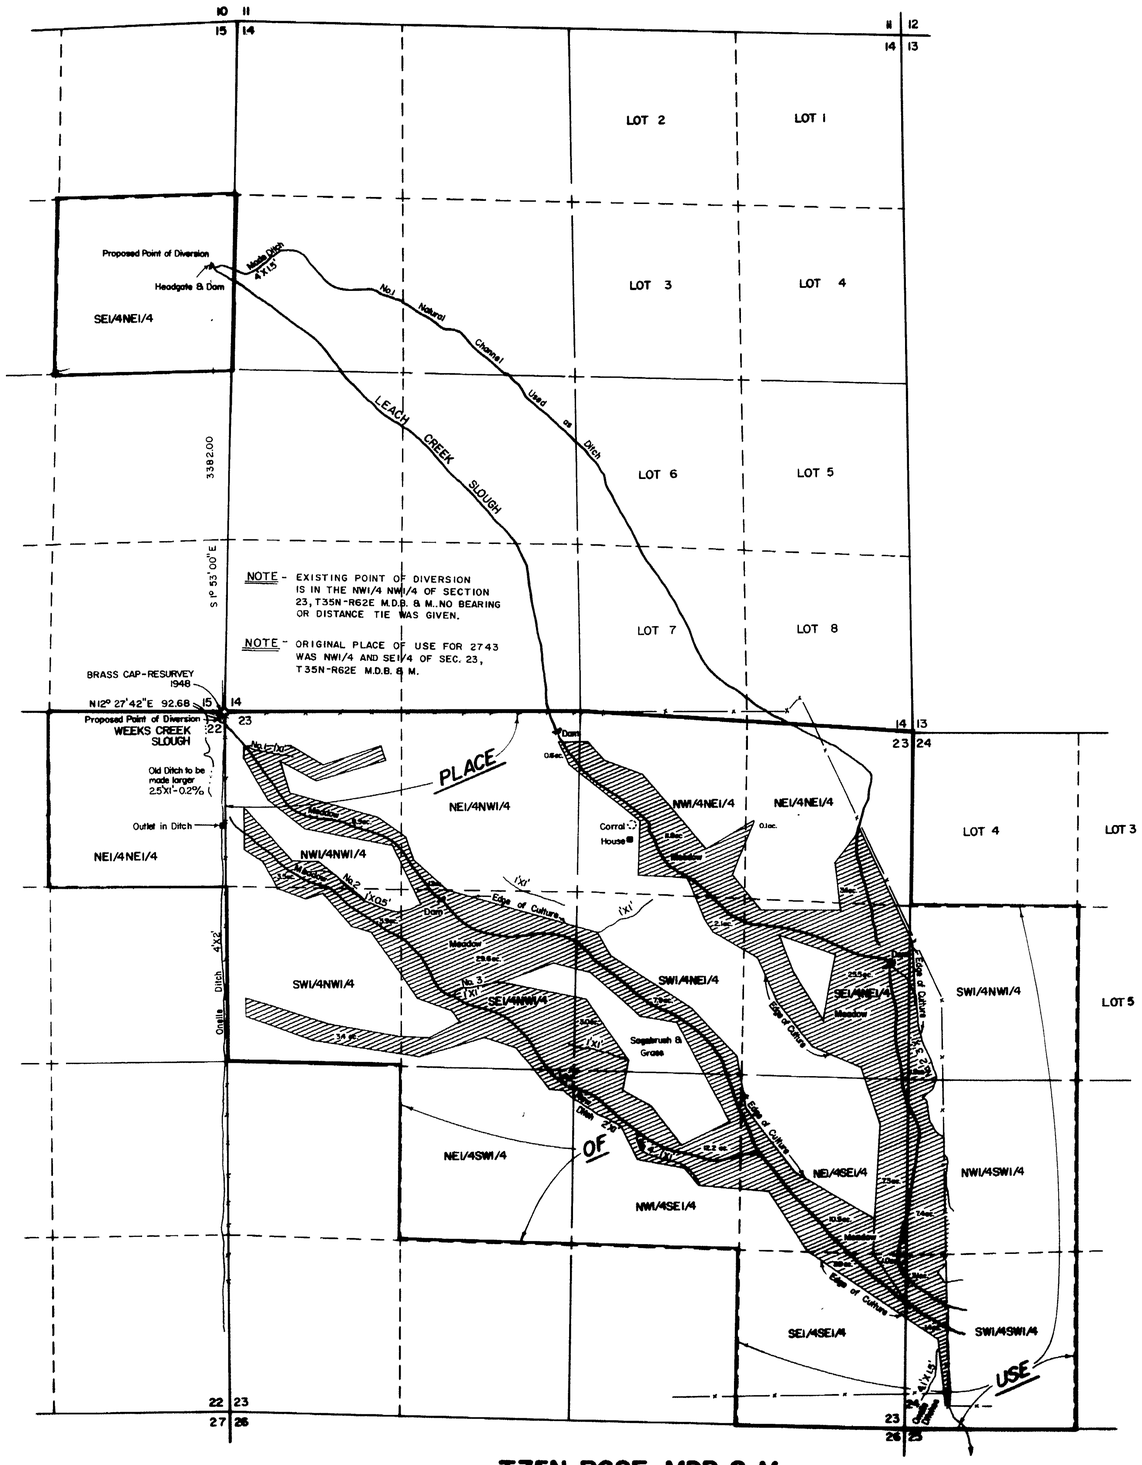

T35N-R62E MDB & M

BASIS OF BEARING: G.L.O. PLAT

WEEKS CREEK SLOUGH

SECTION	SUBDIVISION	T N	R E	CULTIVATED ACERAGE	TYPE CULTURE	DATE OF FIRST CULTURE
23	NW1/4 NW1/4	35	62	12.4	MEADOW	APRIL 1, 1915. CHECKED 1976
"	NE1/4 NW1/4	"	"	1.2	"	" " " " "
"	SW1/4 NW1/4	"	"	7.3	"	" " " " "
"	SE1/4 NW1/4	"	"	29.6	"	" " " " "
"	NE1/4 SW1/4	"	"	0.8	"	" " " " "
"	SW1/4 NE1/4	"	"	10.9	"	" " " " "
"	NW1/4 SE1/4	"	"	12.2	"	" " " " "
"	NE1/4 SE1/4	"	"	10.5	"	" " " " "
"	SE1/4 SE1/4	"	"	3.0	"	" " " " "
24	SW1/4 SW1/4	"	"	1.4	"	" " " " "
				TOTAL = 89.3		

LEACH CREEK SLOUGH

SECTION	SUBDIVISION	T N	R E	CULTIVATED ACERAGE	TYPE CULTURE	DATE OF FIRST CULTURE
23	NE1/4 NW1/4	35	62	0.6	MEADOW	APRIL 1, 1915. CHECKED 1976
"	NW1/4 NE1/4	"	"	11.8	"	" " " " "
"	NE1/4 NE1/4	"	"	3.5	"	" " " " "
"	SW1/4 NE1/4	"	"	2.1	"	" " " " "
"	SE1/4 NE1/4	"	"	25.5	"	" " " " "
"	NE1/4 SE1/4	"	"	7.3	"	" " " " "
"	SE1/4 SE1/4	"	"	1.0	"	" " " " "
24	SW1/4 NW1/4	"	"	1.8	"	" " " " "
"	NW1/4 SW1/4	"	"	7.4	"	" " " " "
"	SW1/4 SW1/4	"	"	3.1	"	" " " " "
				TOTAL = 64.1		
TOTAL CULTIVATED ACERAGE=153.4						

STATE OF NEVADA }
COUNTY OF ELKO } S.S.

I, ALAN S. BOYACK, BEING FIRST DULY SWORN, DEPOSE AND SAY THAT THIS MAP CONSISTING OF ONE SHEET HAS BEEN CORRECTLY DRAWN TO THE DESIGNATED SCALE (MADE FROM A TRACING OF A MAP PREPARED BY F. R. JACOBY FOR WILLIAM SCHODDE NO. 01387-2743; SECTION LINES PROJECTED FROM 1943 G.L.O. PLAT FOR T35N-R62E M.D.B. & M.) AND THAT IT TRULY AND CORRECTLY REPRESENTS THE PROPOSED LOCATION AND EXTENT OF THE WORKS USED TO DIVERT WATER FROM THE LEACH CREEK SLOUGH AND THE WEEKS CREEK SLOUGH IN ELKO COUNTY BY BLAIR G. AND JOSEPHINE B. JOHNS, FOR IRRIGATION PURPOSES. THAT THE PROPOSED POINT OF DIVERSION, THE APPROXIMATE LOCATION AND SIZE OF THE DIVERTING CHANNEL, ALL RESERVOIRS OR BASINS, THE LOCATION AND NAMES OF ALL OTHER WORKS WHICH WILL CROSS OR CONNECT WITH THE PROPOSED WORKS, AND THE BOUNDARY OF ALL LANDS SHOWING BY 40 ACRE SUBDIVISIONS, THE AREA PROPOSED TO BE IRRIGATED, ARE FULLY AND CORRECTLY DESIGNATED THEREON.

Alan S. Boyack
STATE WATER RIGHTS SURVEYOR NO. 358

SUBSCRIBED AND SWORN TO BEFORE ME THIS 1st DAY OF Nov., 1979.

Linda L. Reynolds
NOTARY PUBLIC IN AND FOR ELKO COUNTY, NEV.

LINDA L. REYNOLDS
Notary Public - State of Nevada
Elko County Nevada
My Commission Expires May 5, 1981

SCALE: 1" = 600'

0 300 600 1200 1800 2400 3000

'79 NOV 5 PM 2 23

FILED
NOV 1979
STATE ENGINEER'S OFFICE

MAP

TO ACCOMPANY APPLICATION TO CHANGE THE POINT OF DIVERSION AND TO CHANGE PLACE OF USE UNDER PERMIT NO. 2743
AND
TO ACCOMPANY PROOF OF BENEFICIAL USE
FOR

IRRIGATION

BY

BLAIR G. & JOSEPHINE B. JOHNS

FROM LEACH CREEK SLOUGH
AND WEEKS CREEK SLOUGH

BOYACK SURVEYING ELKO, NEVADA W-79146

39553 36216