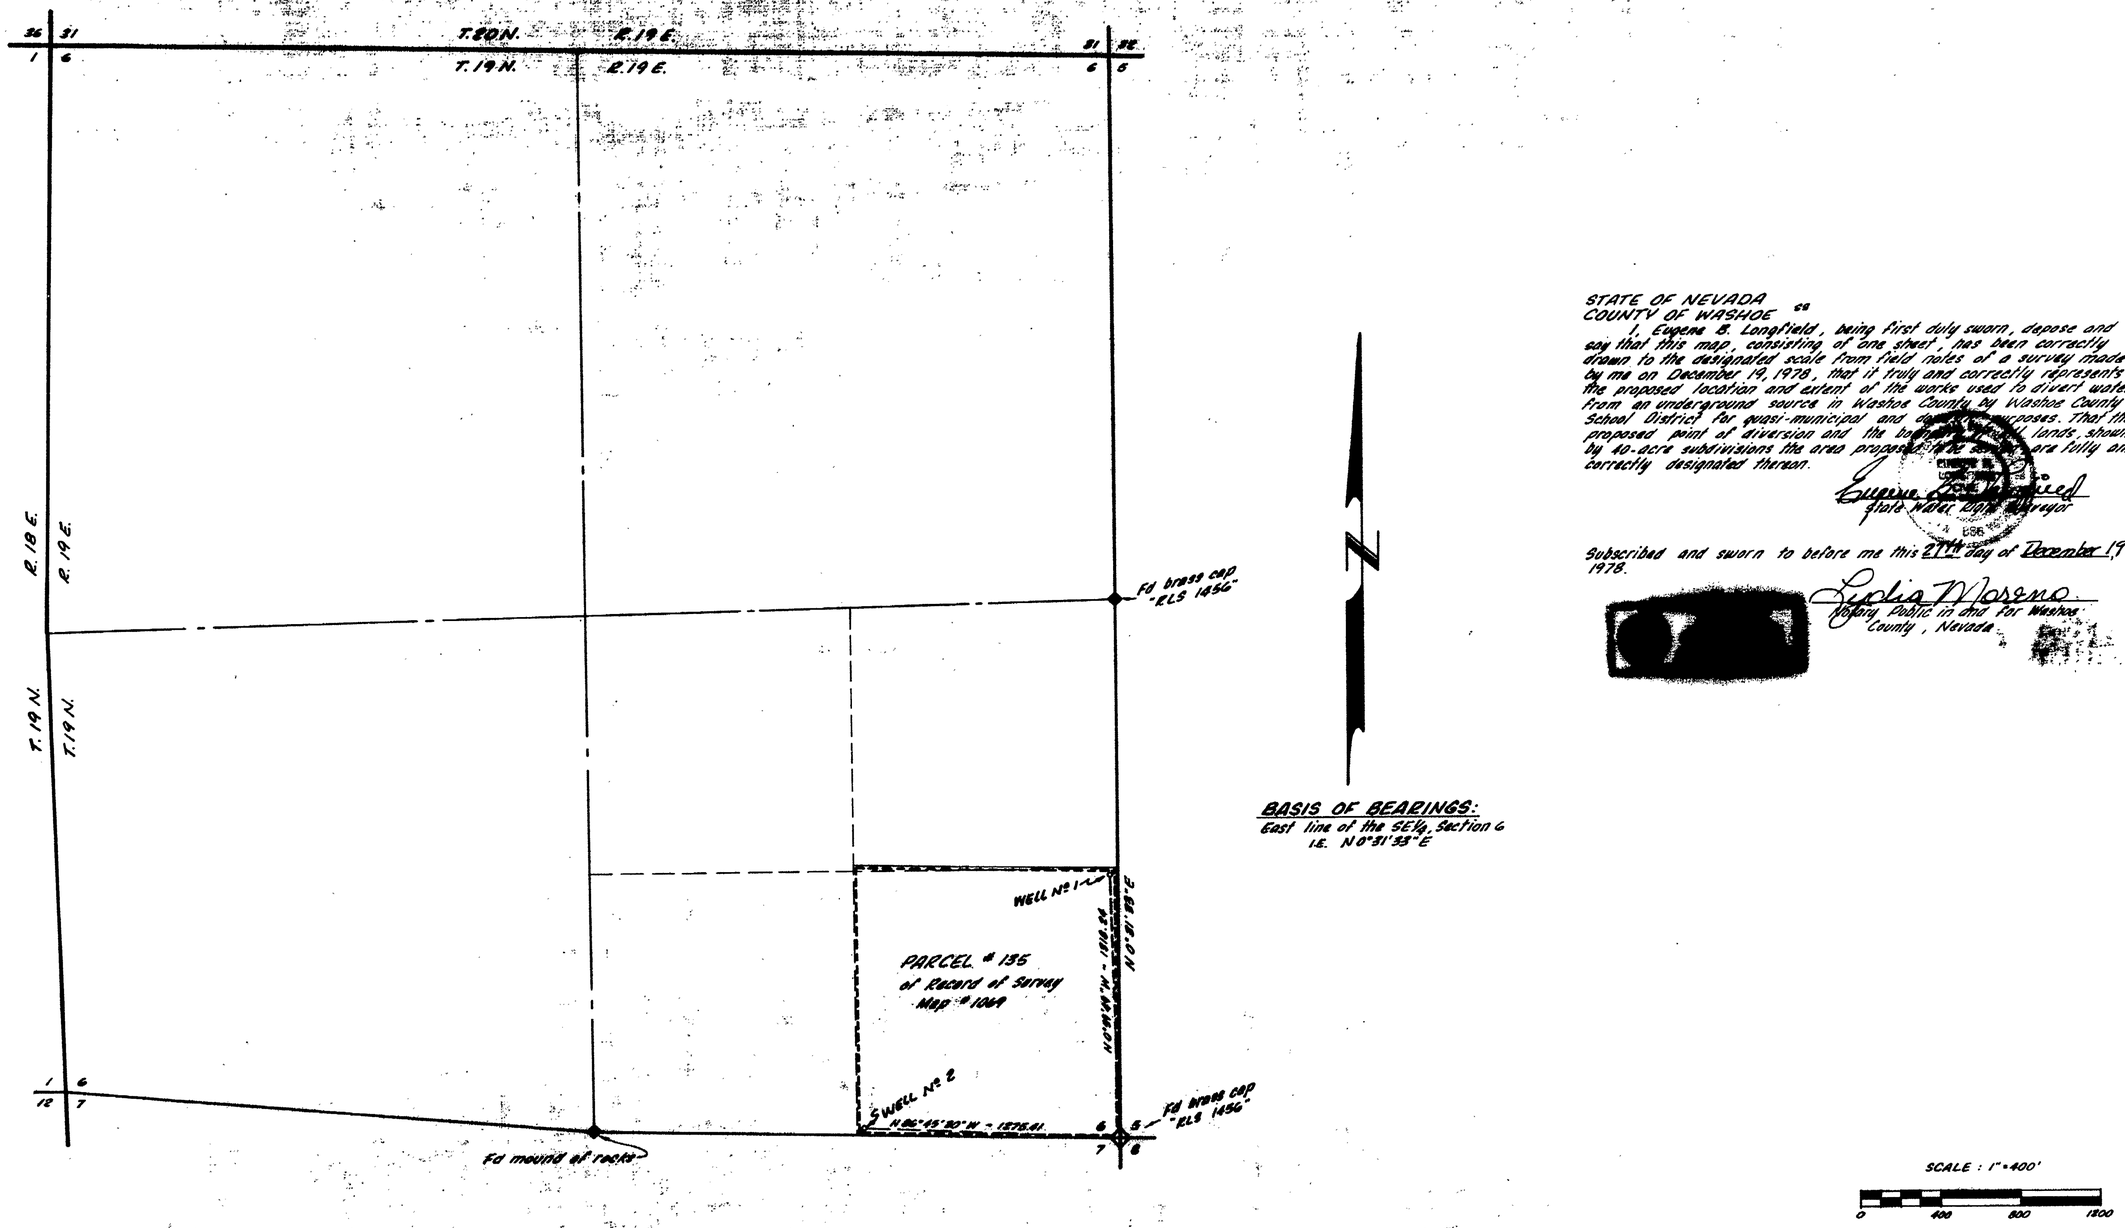

STATE OF NEVADA
COUNTY OF WASHOE ss

I, Eugene B. Longfield, being first duly sworn, depose and say that this map, consisting of one sheet, has been correctly drawn to the designated scale from field notes of a survey made by me on December 19, 1978, that it truly and correctly represents the proposed location and extent of the works used to divert water from an underground source in Washoe County by Washoe County School District for quasi-municipal and domestic purposes. That the proposed point of diversion and the ba[illegible] lands, showing by 40-acre subdivisions the area propose[illegible] are fully and correctly designated thereon.

Eugene B. Longfield
State Water Right Surveyor

Subscribed and sworn to before me this 27th day of December, 1978
1978.

Lydia Moreno
Notary Public in and for Washoe County, Nevada

BASIS OF BEARINGS:
East line of the SE¼ Section 6
I.E. N 0°31'33" E

SECTION 6
T.19N. R.19E. M.D.B.&M.
WASHOE COUNTY, NEVADA

Prepared By: Longfield Engineering
Reno, Nevada

1978 DEC 27 PM 1 38

FILED
DEC 27 1978
STATE ENGINEER'S OFFICE

3G3A5

MAP
TO ACCOMPANY APPLICATION TO APPROPRIATE WATER and PROOF OF BENEFICIAL USE for QUASI-MUNICIPAL and DOMESTIC PURPOSES
by
WASHOE COUNTY SCHOOL DISTRICT
from
AN UNDERGROUND SOURCE

36346 36345