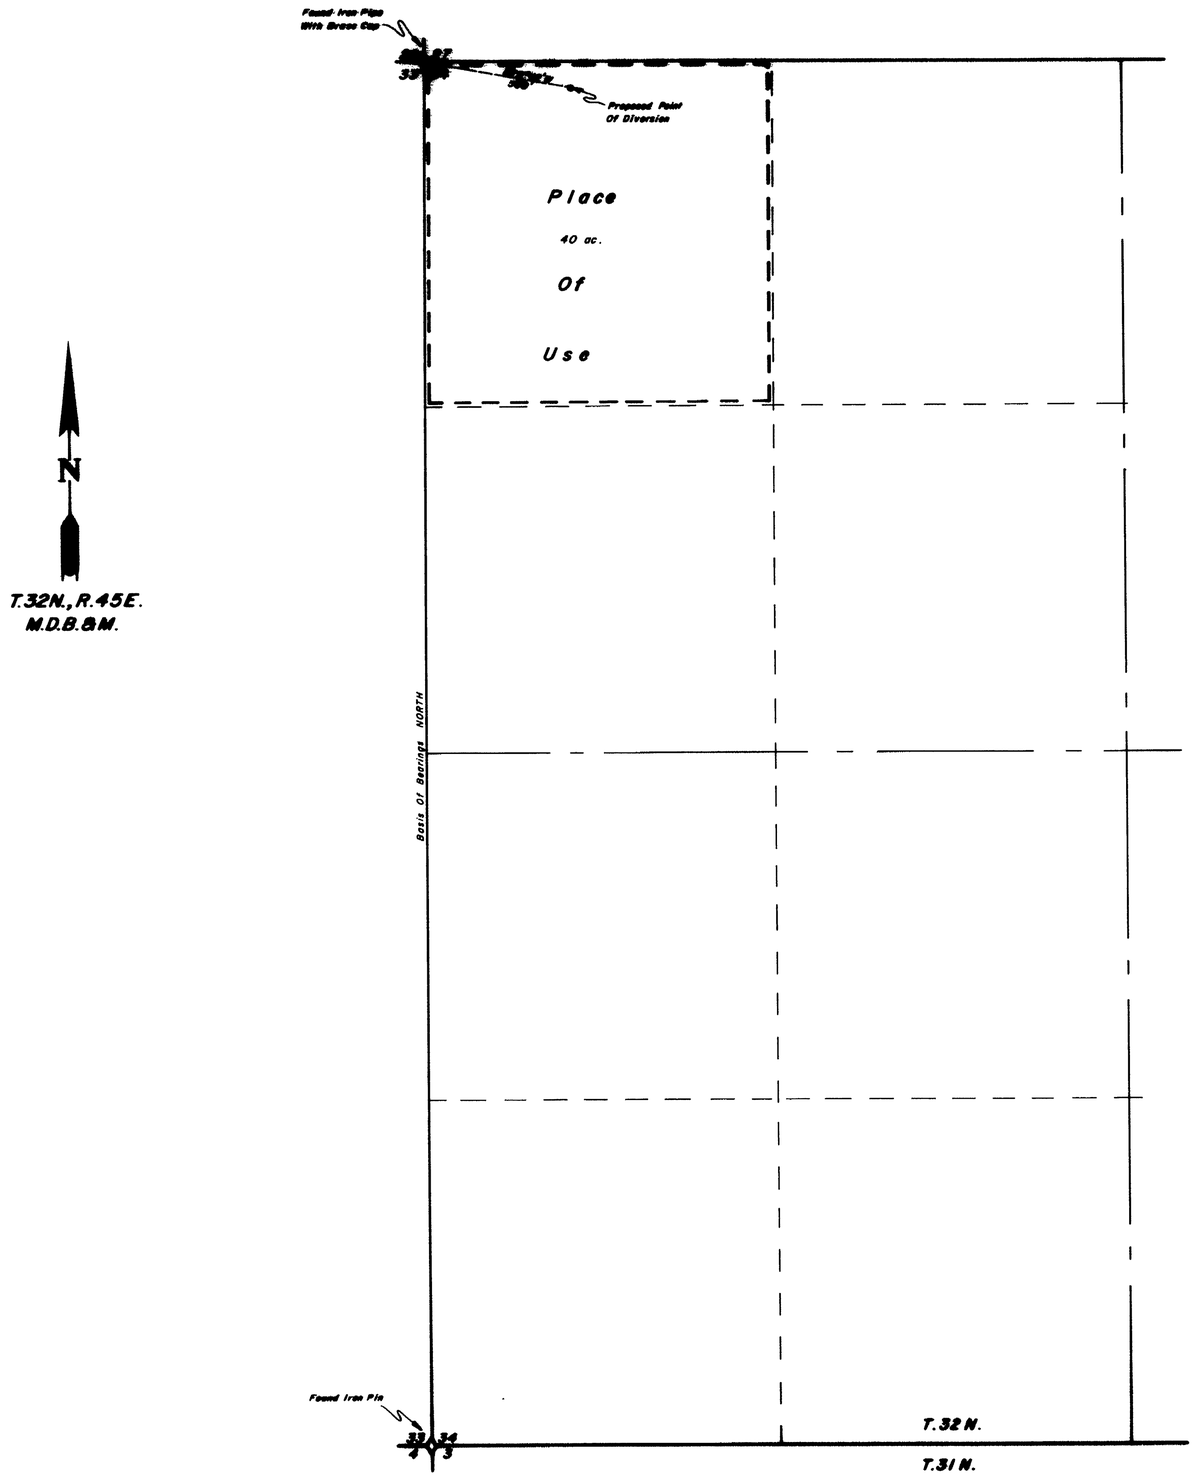

State of Nevada } S.S.
County of Lander }

I, Robert N. Caldwell, being first duly sworn, depose and say that this map, consisting of 1 sheets, has been correctly drawn from field notes of a survey made by me _____, that it truly and correctly represents the location and extent of the works used to divert water from underground in Lander County by Donald E. & Louise Smith for Quasi-Municipal purposes, that the proposed point of diversion, the approximate location and size of the diverting channel, all reservoirs or basins, the locations and names of all other works which will cross or connect with the proposed works, and the boundary of all lands, showing by 40-acre subdivisions the areas proposed to be irrigated, are fully and correctly designated thereon.

Robert N. Caldwell
State Water Right Surveyor No. 468

Subscribed and sworn to before me this 29th day of December 19 78.

Robyn L. Caldwell
ROBYN L. CALDWELL
Notary Public - State of Nevada
Humboldt County
My Commission expires Mar. 8, 1981

Scale 1" = 300'

300 0 300 600 900 1200

FILED
JAN 2 1979
STATE ENGINEER'S OFFICE

36388

ROBERT N. CALDWELL
REGISTERED LAND SURVEYOR - STATE OF NEVADA

Desert-Mountain Surveying Company
510 Molerhey Street
Winnemucca, Nevada 89445

Map To Accompany Application
To Appropriate Water
From Underground In Lander County
By Donald E. and Louise Smith
For Quasi-Municipal Purposes

Lander County

OFFICE
STATE ENGINEER
1979 JAN 2 PM 2 19