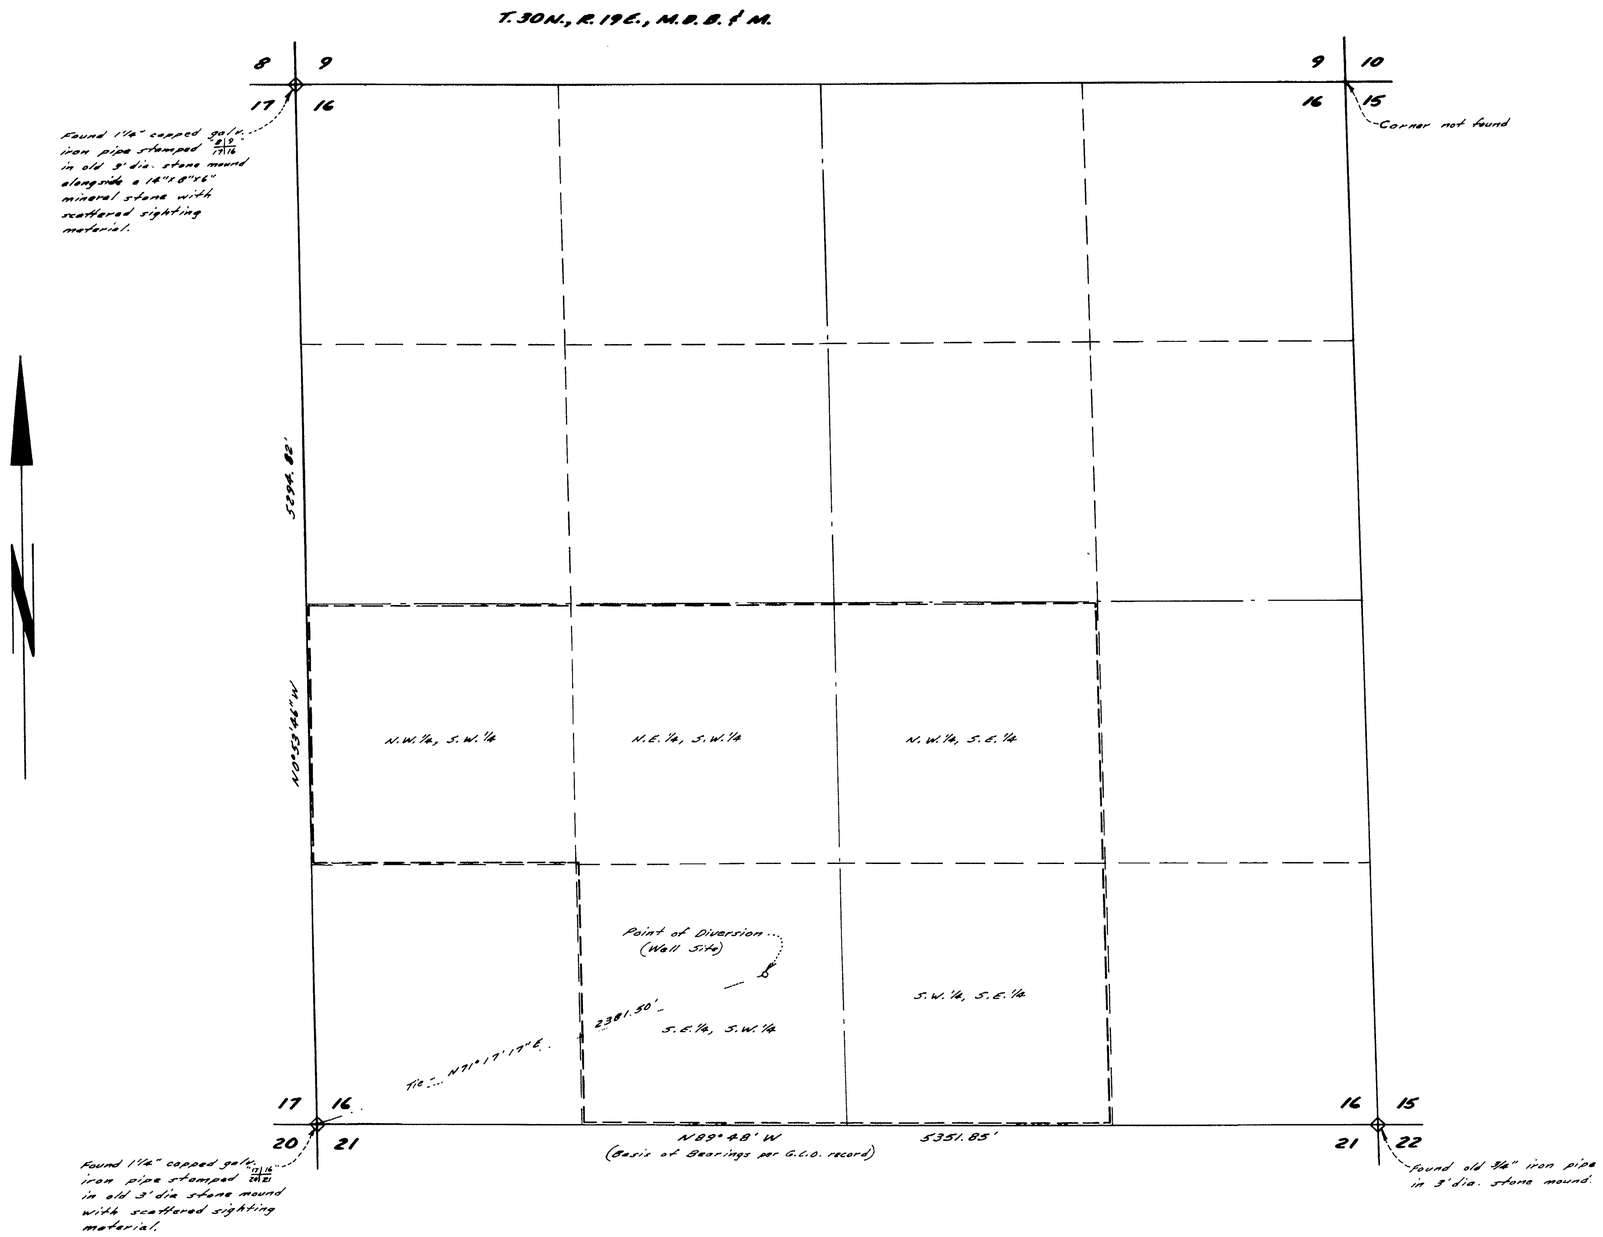

State of California }
County of Lassen } s.s.

I, Paul E. Simpson, being first duly sworn, depose and say that this map, consisting of 1 sheet, numbered 1, has been correctly drawn to the designated scale from field notes of a survey made by me, on the 27th day of March, 1979; that it truly and correctly represents the proposed location and extent of the works used to divert water from the ground, in Washoe County, by Ruth J. Raney for irrigation purposes. That the proposed point of diversion, and the boundary of all lands, showing by 40-acre subdivisions the areas proposed to be irrigated, are fully and correctly designated thereon.

Paul E. Simpson
Paul E. Simpson
State Water Right Surveyor No. 429

Subscribed and sworn to before me Rachel J. Wilks
this 28th day of March, 1979.
Notary Public in and for Lassen County, California.

Rachel J. Wilks

OFFICIAL SEAL
RACHEL J. WILKS
NOTARY PUBLIC - CALIFORNIA
LASSEN COUNTY
My commission expires OCT 25, 1981

SCALE: 1" = 400'

0 1 2 3 400 800 1200 1600 2000
GRAPHIC SCALE

MAP
TO ACCOMPANY APPLICATION TO APPROPRIATE WATER FOR IRRIGATION
BY RUTH J. RANEY FROM UNDERGROUND

OFFICE
STATE ENGINEER

FILED
JUL - 20 1979
STATE ENGINEER'S OFFICE

36389