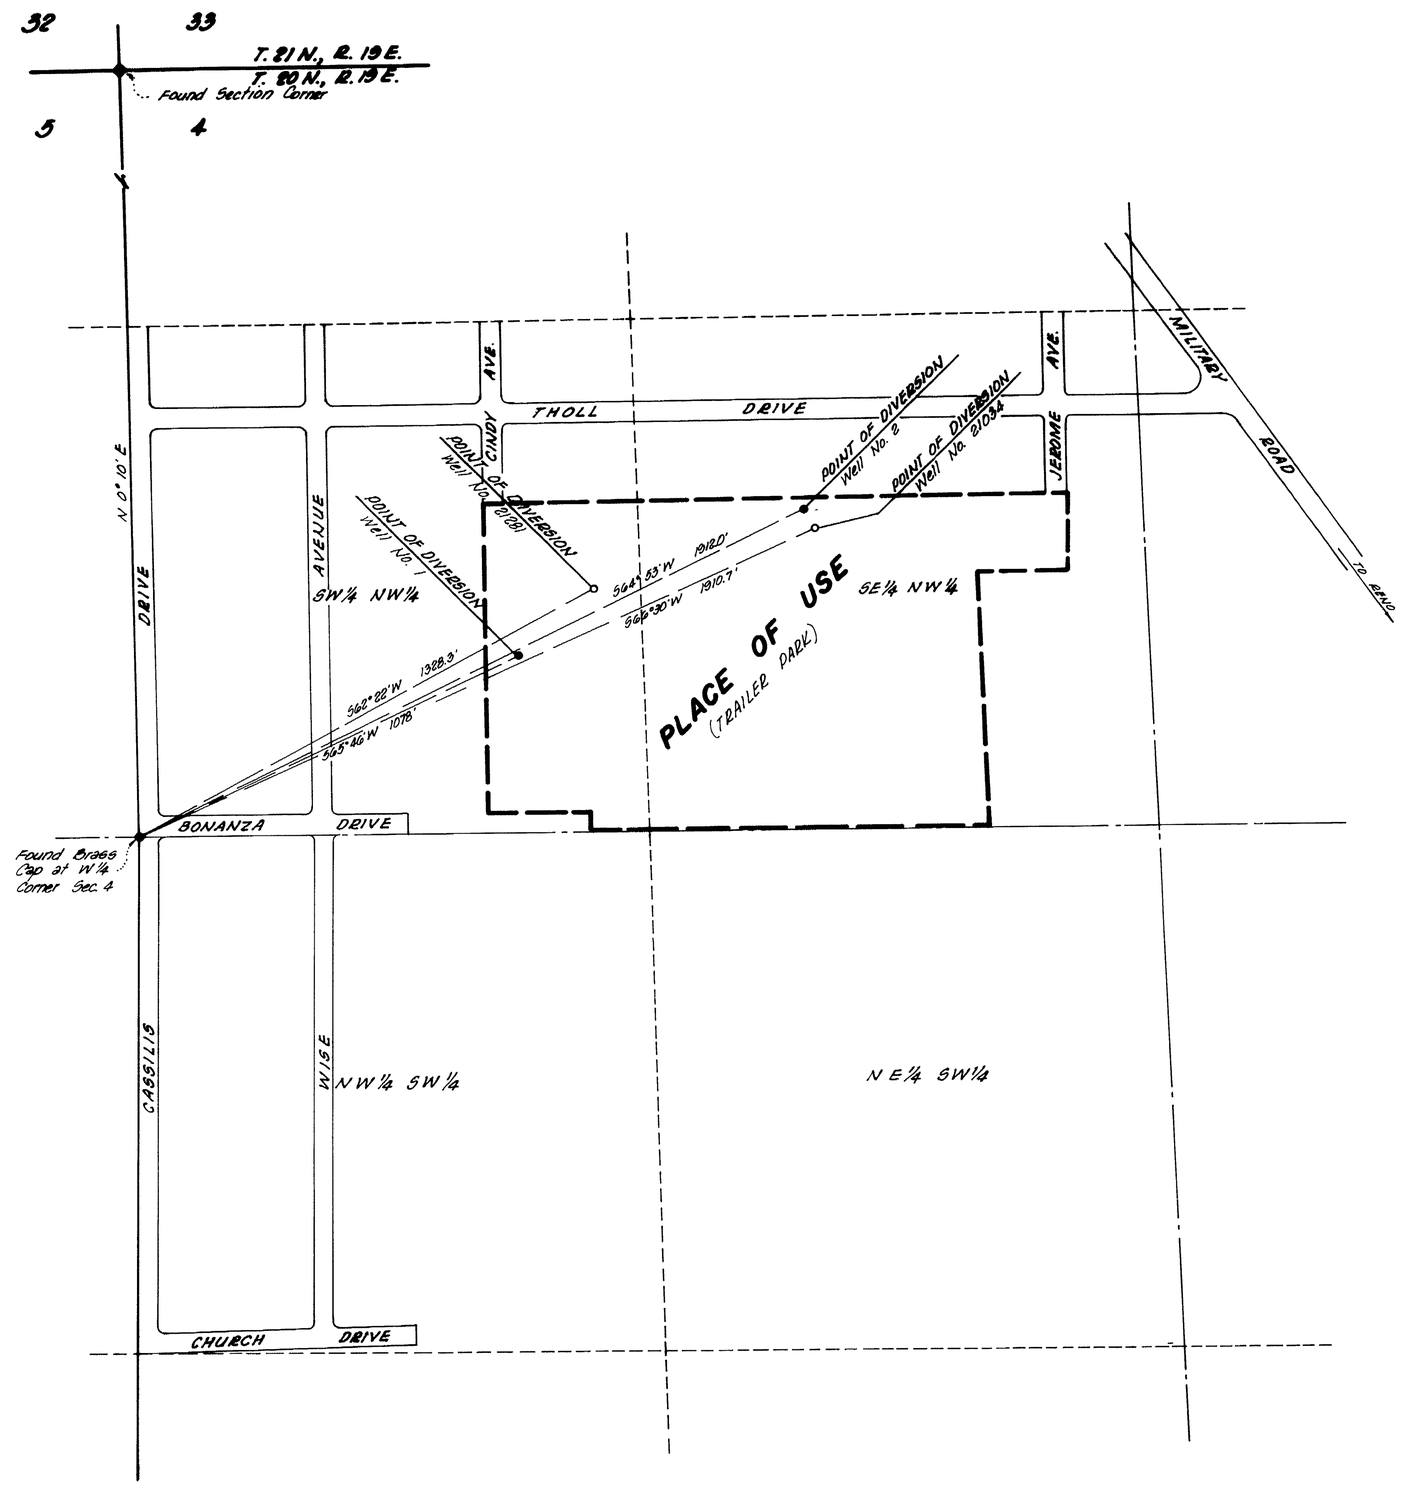

Basis of Bearings: The west line of the NW¼ Section 4

SCALE: 1" = 200'

STATE OF NEVADA
COUNTY OF WASHOE } SS.

I, E.P. Osgood, being first duly sworn, depose and say that this map, consisting of 1 sheet has been correctly drawn to the designated scale from field notes of a survey made by me on December 28, 1978; that it truly and correctly represents the location and extent of the works used to divert water from underground sources in Washoe County, by V.I.P., INC. for commercial use (Trailer Park); that the point of diversion, the location and size of the diverting channel or other conduit, the place and manner of use, and the location and names of all other works or streams which are crossed by or connected with the said works, are fully and correctly designated thereon.

E.P. Osgood
E. P. Osgood, Jr.
State Water Right Surveyor No. 294

Subscribed to and sworn to before me on this 4th day of January, 1979.

Marvin Hamrick
Notary Public

MARVIN HAMRICK
Notary Public - State of Nevada
Washoe County
My Commission expires May 8, 1981

0 200 400 600 800

36398-79

MAP TO ACCOMPANY APPLICATION TO APPROPRIATE WATER FOR COMMERCIAL USE (TRAILER PARK)
BY
V. I. P., INC.
FROM UNDERGROUND SOURCES
WASHOE COUNTY - NEVADA
JANUARY 1979
E.P. OSGOOD, JR. - STATE WATER RT. SUR. NO. 294

1979 JAN 8 PM 1 31

FILED
JAN 8 1979
STATE ENGINEER'S OFFICE

36398