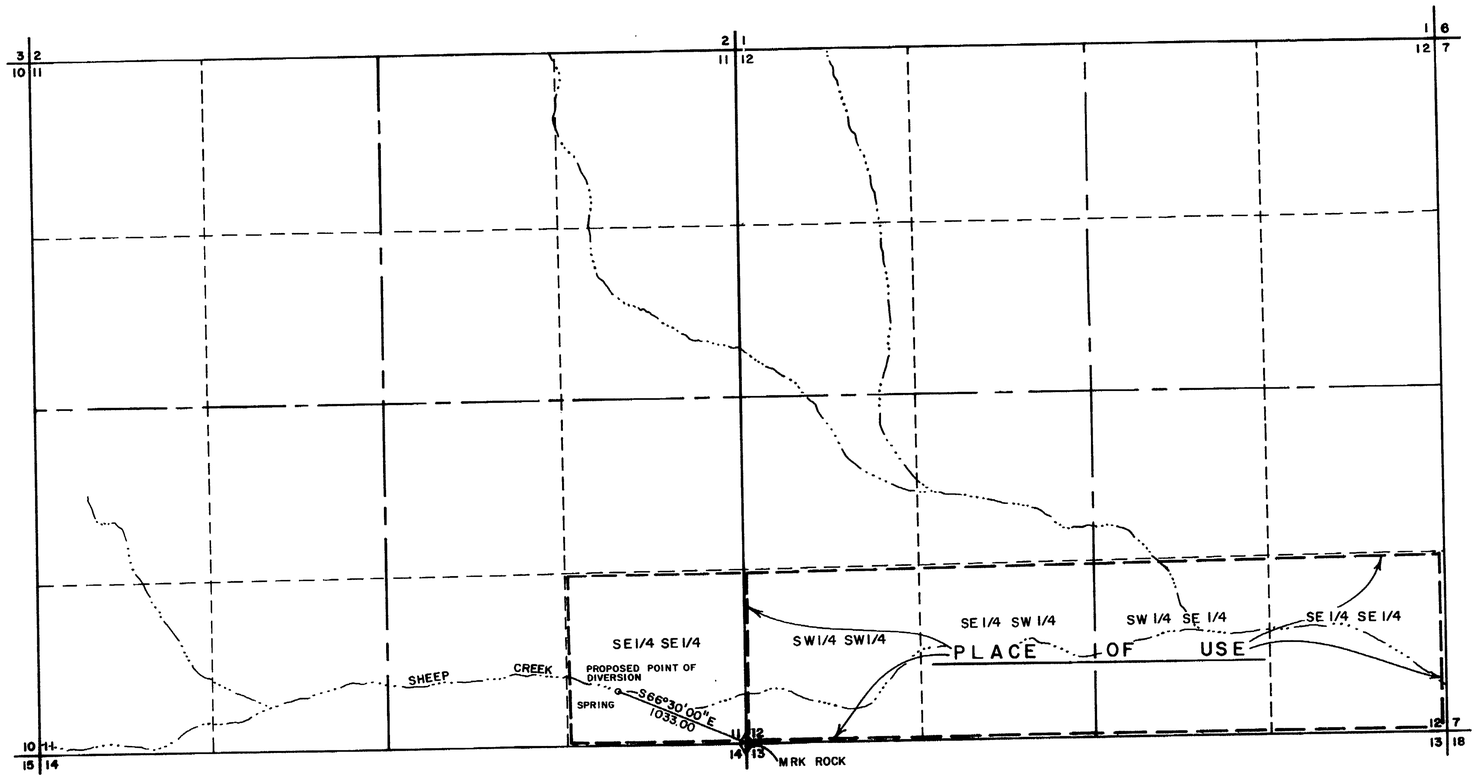

BASIS OF BEARING: G.L.O. PLAT

T 35N - R55E M.D.B.&M.

STATE OF NEVADA
COUNTY OF ELKO } S.S.

I, ALAN S. BOYACK, BEING FIRST DULY SWORN, DEPOSE AND SAY THAT THIS MAP, CONSISTING OF ONE SHEET, HAS BEEN CORRECTLY DRAWN TO THE DESIGNATED SCALE FROM FIELD NOTES OF A SURVEY MADE UNDER MY SUPERVISION AND DIRECTION, BETWEEN THE 29th DAY OF Dec., AND THE 30th DAY OF Dec., 1978; THAT IT TRULY AND CORRECTLY REPRESENTS THE PROPOSED LOCATION AND EXTENT OF THE WORKS USED TO DIVERT WATER FROM SPRING IN ELKO COUNTY, BY TED R. MCBRIDE FOR STOCKWATER PURPOSES. THAT THE PROPOSED POINT OF DIVERSION, THE APPROXIMATE LOCATION AND SIZE OF THE DIVERTING CHANNEL, ALL RESERVOIRS OR BASINS, THE LOCATION AND NAMES OF ALL OTHER WORKS WHICH WILL CROSS OR CONNECT WITH THE PROPOSED WORKS, AND THE BOUNDARY OF ALL LANDS, SHOWING BY 40-ACRE SUBDIVISIONS, ARE FULLY AND CORRECTLY DESIGNATED THEREON.

Alan S. Boyack
STATE WATER RIGHT SURVEYOR NO. 358

SUBSCRIBED AND SWORN TO BEFORE ME THIS 5th DAY OF January, 1978

Linda L. Reynolds
NOTARY PUBLIC IN AND FOR ELKO, COUNTY, NEVADA.

LINDA L. REYNOLDS
Notary Public - State of Nevada
Elko County Nevada
My Commission Expires May 5, 1981

SCALE: 1" = 600'

0 300 600 1200 1800 2400 3000

36400

MAP

TO ACCOMPANY APPLICATION TO APPROPRIATE WATER FOR STOCKWATER BY TED R. MCBRIDE FROM A SPRING

BOYACK SURVEYING ELKO, NEVADA. W-78035

CERTIFICATE NO. 10[illegible] ISSUED 11/5/82

FILED
JAN 8 1979
STATE ENGINEER'S OFFICE

1979 JAN 8 PM 2 06

36400