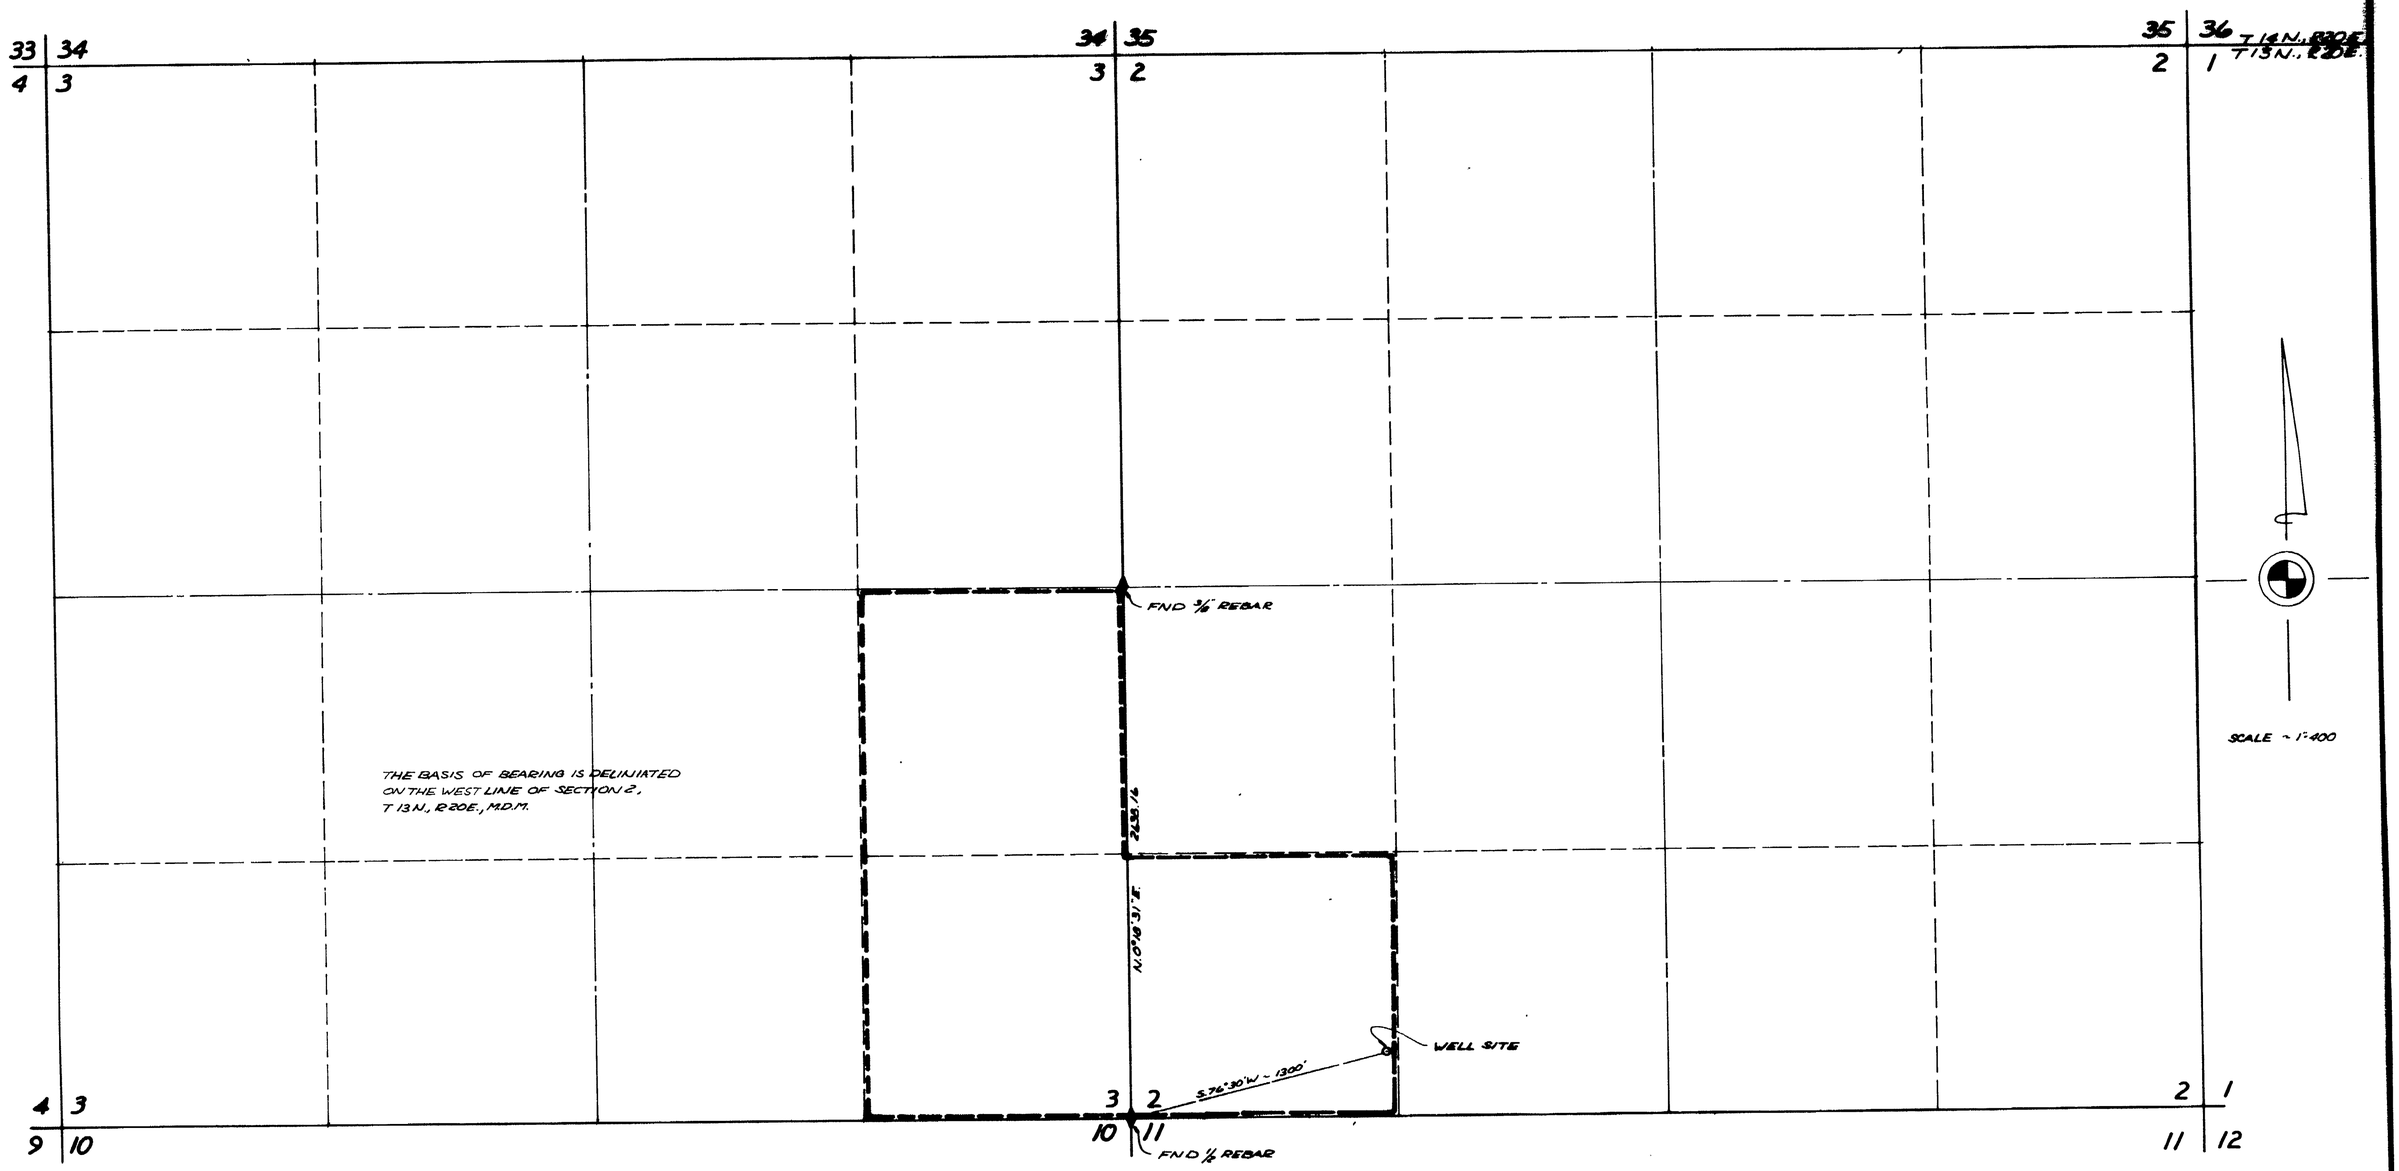

STATE OF NEVADA } SS.
COUNTY OF DOUGLAS }

I, RONALD W. TURNER, BEING FIRST DULY SWORN, DISPOSE AND SAY THAT THIS MAP CONSISTING OF ONE SHEET, HAS BEEN CORRECTLY DRAWN TO THE DESIGNATED SCALE, AND MADE UNDER MY SUPERVISION AND DIRECTION ON THE 8TH DAY OF JANUARY, 1979; THAT IT TRULY AND CORRECTLY REPRESENTS THE PROPOSED LOCATION AND EXTENT OF THE WORKS USED TO DIVERT WATER FROM AN UNDERGROUND SOURCE IN DOUGLAS COUNTY FOR DOMESTIC PURPOSES, THAT THE PROPOSED POINT OF DIVERSION OF ALL RESERVOIRS AND/OR BASINS, THE NAMES AND LOCATION OF ALL OTHER WORKS WITCH WILL CROSS OR CONNECT WITH THE PROPOSED WORKS, AND THE BOUNDARY OF ALL LANDS, UPON WHICH WATER APPLIED FOR AND PROPOSED TO BE USED, ARE FULLY AND CORRECTLY DESIGNATED HEREON.

Ronald W. Turner
STATE WATER RIGHTS SURVEYOR No. 438

STATE OF NEVADA } S.S.
COUNTY OF DOUGLAS }

SUBSCRIBED AND SWORN BEFORE ME THIS 9th DAY OF January 1979, NOTARY PUBLIC IN AND FOR SAID COUNTY AND STATE.

MELANIE L. ADAMS
STATE OF NEVADA
DOUGLAS COUNTY
My Commission Expires

NOTARY PUBLIC
MY COMMISSION EXPIRES. 8/29/82

FILED
JAN 9 1979
STATE ENGINEER'S OFFICE

J6403

MAP
TO ACCOMPANY
APPLICATION TO
APPROPRIATE WATER
FOR QUASI-MUNICIPAL-
SUBDIVISION
BY: ROBERT LEAL, ET. AL.
FROM: AN UNDERGROUND SOURCE.