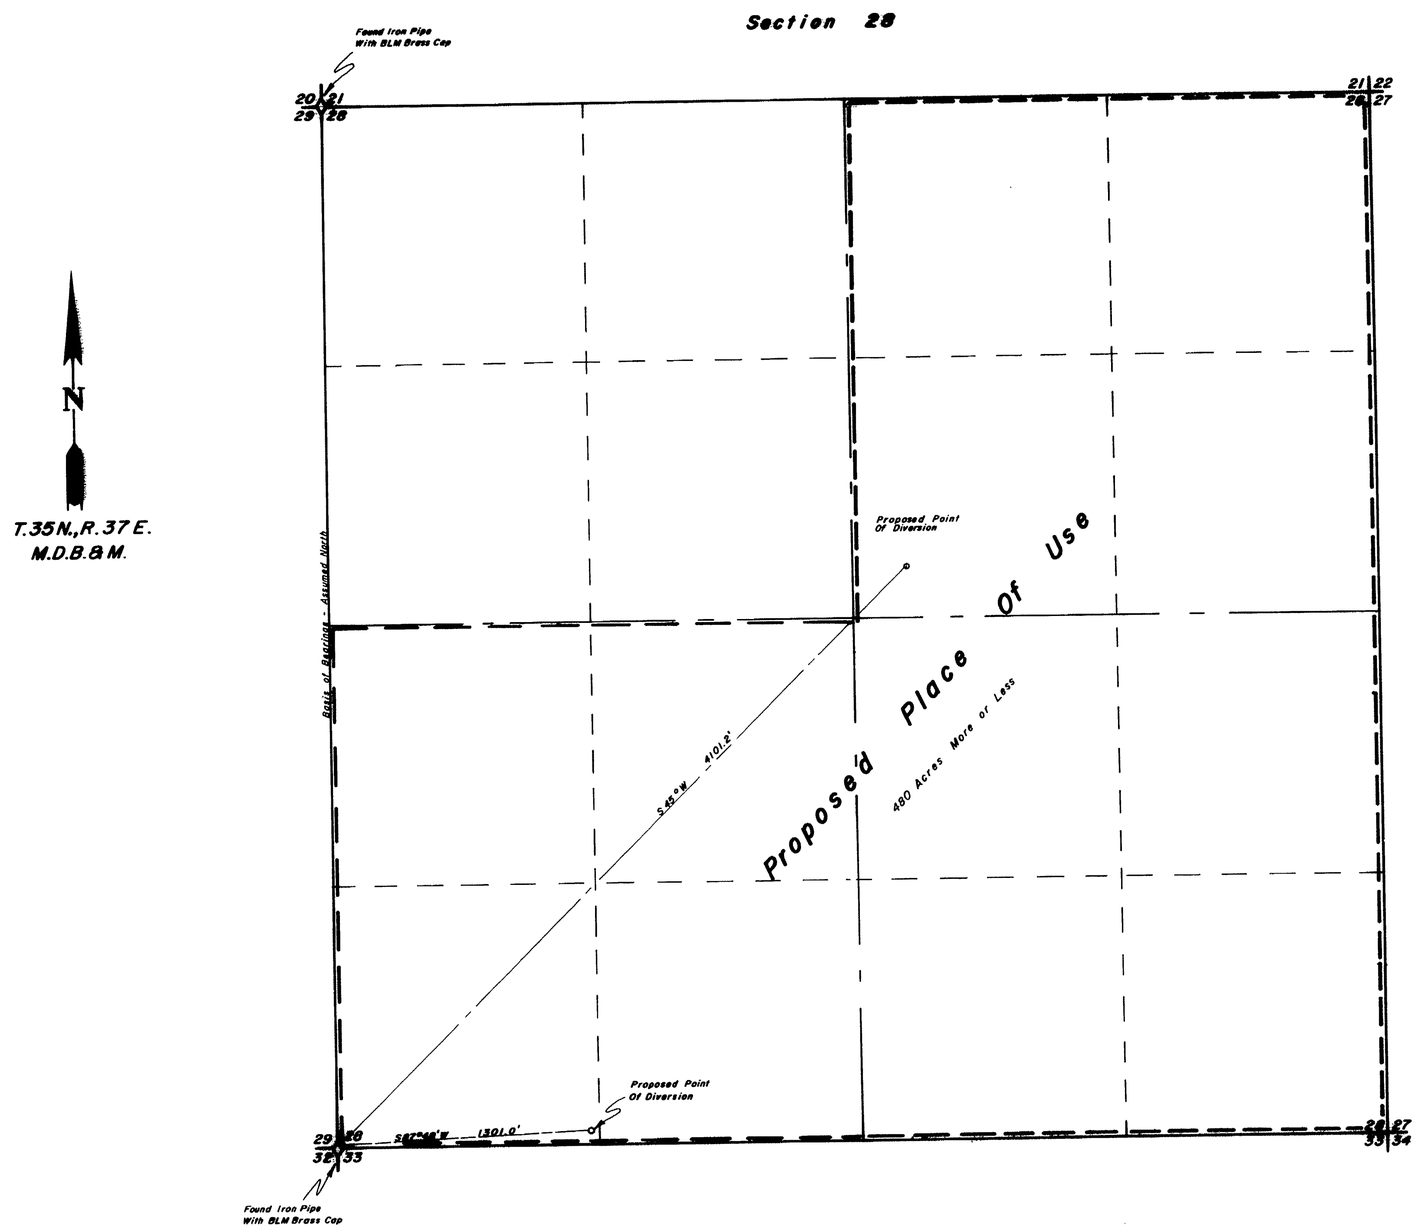

State of Nevada
County of Humboldt } S.S.

I, Robert N. Caldwell, being first duly sworn, depose and say that this map, consisting of 1 sheets, has been correctly drawn from field notes of a survey made by me January 2, 1979, that it truly and correctly represents the location and extent of the works used to divert water from underground in Humboldt County by N. Keith Kellison, Richard T. Short, Geoffrey V. Cecchi for Quasi-Municipal & Domestic purposes, that the proposed point of diversion, the approximate location and size of the diverting channel, all reservoirs or basins, the locations and names of all other works which will cross or connect with the proposed works, and the boundary of all lands, showing by 40-acre subdivisions the areas proposed to be irrigated, are fully and correctly designated thereon.

Robert N. Caldwell
State Water Right Surveyor No. 468

Subscribed and sworn to before me this 3rd day of January 1979.

Robert N. Caldwell

Scale 1" = 400'

400 0 400 800 1200 1600

1979 JAN 10 PM 1 56

36407

FILED
JAN 10 1979
STATE ENGINEER'S OFFICE

Desert-Mountain Surveying Company
510 Molarkey Street

Map To Accompany Application To Appropriate Water From Underground In Humboldt County By N. Keith Kellison, Richard T. Short, and Geoffrey V. Cecchi For Quasi-Municipal & Domestic Purposes