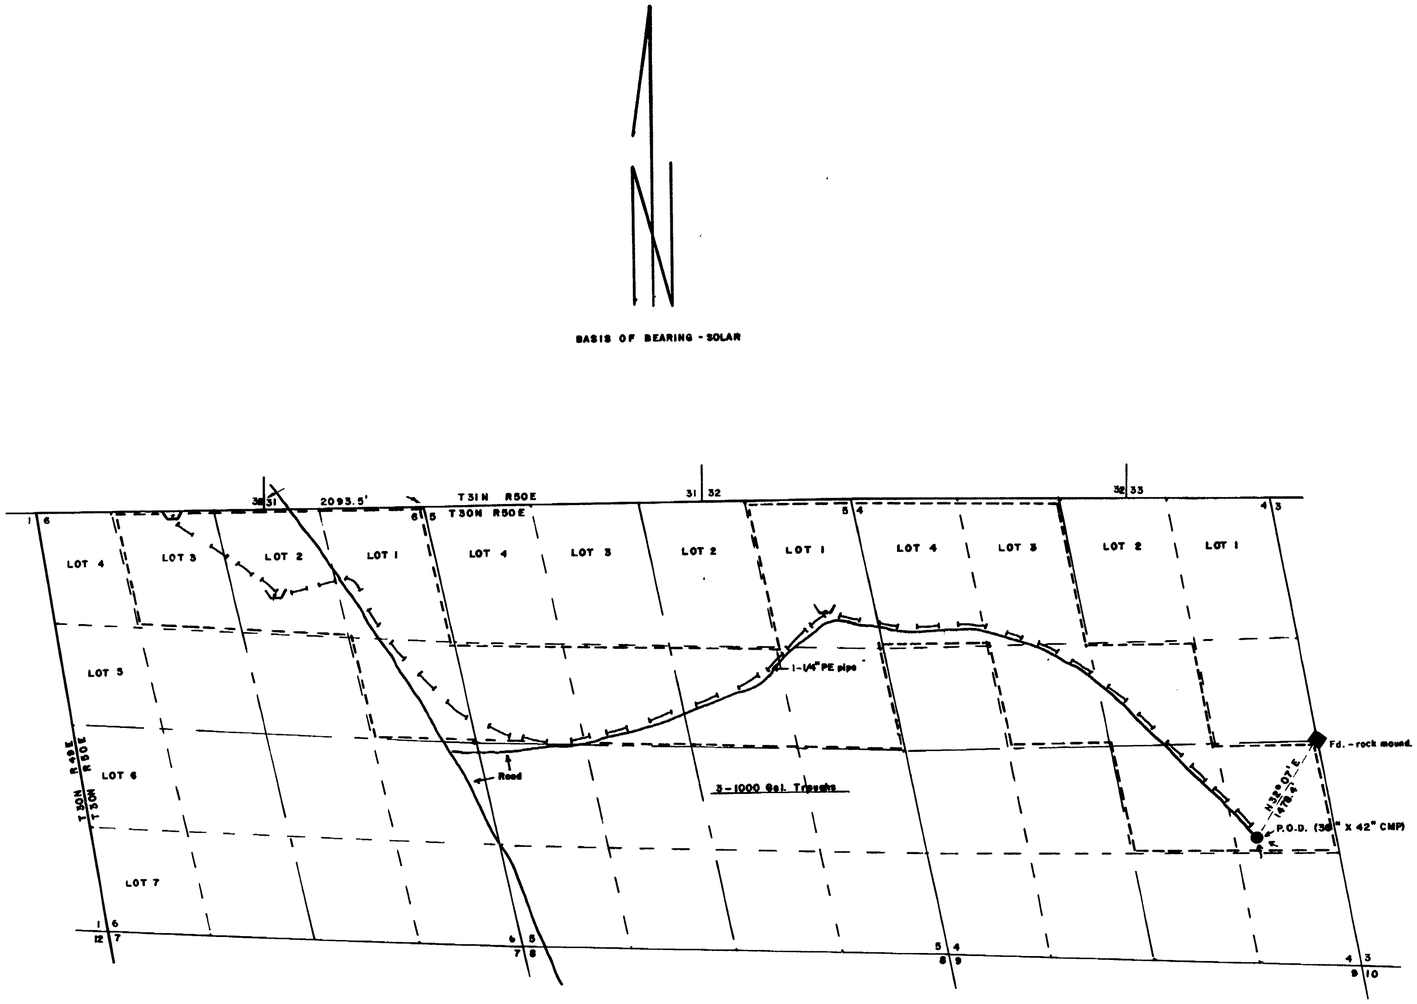

T.30 N., R.50 E., M.D.B.&M.

STATE OF NEVADA,
COUNTY OF LINCOLN ss.

I, GENE D. CLAYTON, BEING FIRST DULY SWORN DEPOSE AND SAY THAT THIS MAP, CONSISTING OF SHEETS, NUMBERED FROM 1 TO , INCLUSIVE, HAS BEEN CORRECTLY DRAWN TO THE DESIGNATED SCALE FROM FILED NOTES OF A SURVEY MADE UNDER MY SUPERVISION AND DIRECTION, BETWEEN THE 27th DAY OF SEPT., AND THE 27th DAY OF SEPT. 1978; THAT IT TRULY AND CORRECTLY REPRESENTS THE PROPOSED LOCATION AND EXTENT OF THE WORKS USED TO DIVERT WATER FROM TWO TANK SPRING IN EUREKA COUNTY, BY U.S. DEPARTMENT OF THE INTERIOR- BUREAU OF LAND MANAGEMENT FOR LIVESTOCK AND WILDLIFE PURPOSES; THAT THE POINT OF DIVERSION, THE LOCATION AND SIZE OF THE DIVERTING CHANNEL OR OTHER CONDUIT, THE PLACE AND MANNER OF USE, AND THE LOCATION AND NAMES OF ALL OTHER WORKS OR STREAMS WHICH ARE CROSSED BY OR CONNECTED WITH THE SAID WORKS, ARE FULLY AND CORRECTLY DESIGNATED THEREON.

Gene D. Clayton
GENE D. CLAYTON NO 466

SUBSCRIBED AND SWORN TO BEFORE ME THIS 1st DAY OF December, 1978.
NOTARY PUBLIC IN AND FOR LINCOLN COUNTY, NEVADA

Alice C. Simkins

ALICE C. SIMKINS

1000 0 1000 2000 3000
SCALE 1" = 1000'

36421

FILED
JAN 11 1979
STATE ENGINEER'S OFFICE

MAP
TO: ACCOMPANY APPLICATION AND PROOF OF APPROPRIATION OF WATER.
BY: U.S. DEPARTMENT OF THE INTERIOR- BUREAU OF LAND MANAGEMENT
FROM: TWO TANK SPRING
FOR: LIVESTOCK AND WILDLIFE.

1979 JAN 11 AM 10 18

36421