SURVEYOR'S CERTIFICATE

I, GERALD STANTON, BEING FIRST DULY SWORN, DEPOSE AND SAY THAT THIS MAP CONSISTING OF ONE SHEET, HAS BEEN CORRECTLY DRAWN TO THE DESIGNATED SCALE FROM FIELD NOTES OF A SURVEY MADE BY ME BETWEEN THE 24TH DAY OF SEPTEMBER AND THE 30TH DAY OF OCTOBER, 1978, THE OFFICIAL FIELD NOTE RECORDS OF THE RESPECTIVE PUBLIC LAND SURVEYS PERFORMED BY THE U.S. G.L.O. AND THE B.L.M., AND OTHER FIELD DATA AND MAPS PREPARED BY THE U.S.G.S. DURING THE PREPARATION OF THE CURRENT TOPOGRAPHIC MAPS OF THE AREA; THAT THIS MAP TRULY REPRESENTS THE LOCATION AND EXTENT OF THE WATERS USED FROM: MAHOGANY CREEK AND ITS TRIBUTARIES FROM AND INCLUDING ITS SOURCES AT UNNAMED SPRINGS (9) TO THE POINT MAHOGANY CREEK ENTERS SECTION 21 T42N R26E MDM (SUMMIT LAKE INDIAN RESERVATION BOUNDARY) AND THE MAHOGANY CREEK TRIBUTARIES FROM SUMMER CAMP CANYON (CREEK), FROM AND INCLUDING ITS SOURCE AT UNNAMED SPRINGS (22) TO ITS CONFLUENCE WITH MAHOGANY CREEK, AT WOOD CANYON, AND THE MAHOGANY CREEK TRIBUTARY POLE CREEK, FROM AND INCLUDING ITS SOURCE AT UNNAMED SPRING TO ITS CONFLUENCE WITH MAHOGANY CREEK; ALL IN HUMBOLDT COUNTY, NEVADA, ALL IN THEIR NATURAL STREAM CHANNELS, EXCLUDING THOSE STREAM REACHES AND SPRING SOURCES SITUATED ON PRIVATE LANDS AS SHOWN ON THIS MAP, AND MORE SPECIFICALLY DESCRIBED BY ALIQUOT PARTS IN THE TABULAR LISTING HEREIN, AS USED BY THE U.S.A. B.L.M. FOR RECREATION, STOCKWATERING, FISHERY AND WILDLIFE PURPOSES. THAT THE LOCATION OF THE WATER CHANNELS, THE PLACES AND MANNER OF USE, AND THE LOCATION AND NAMES OF ALL OTHER WORKS OR STREAMS WHICH ARE CROSSED BY OR CONNECTED WITH THE SAID WORKS, ARE FULLY AND CORRECTLY DESIGNATED HEREON.

EXCLUDED PRIVATE LAND TABULATION

SECTION	SUBDIVISION	TOWNSHIP	RANGE
2	SE1/4 SW1/4 & NE1/4 SW1/4	41N	26E
2	SE1/4 NW1/4 & LOT 3	41N	26E
35	SW1/4 NW1/4 & NW1/4 NW1/4	42N	26E
27	SE1/4 NE1/4 & NE1/4 NE1/4	42N	26E
27	NE1/4 NW1/4	42N	26E
22	SE1/4 SW1/4 & NW1/4 SW1/4	42N	26E
1	LOT 1,2,4,5,8,9, & 16	41N	26E

GERALD STANTON
R.L.S. NO. 3226
WATER RIGHTS SURVEYOR

NOTARY'S CERTIFICATE

SUBSCRIBED AND SWORN TO BEFORE ME THIS 16TH DAY OF NOVEMBER, 1978. NOTARY PUBLIC IN AND FOR WASHOE COUNTY, NEVADA.

NOTARY PUBLIC

JOHN S MATTOS
Notary Public State of Nevada
Washoe County
My Commission expires Oct 10, 1982

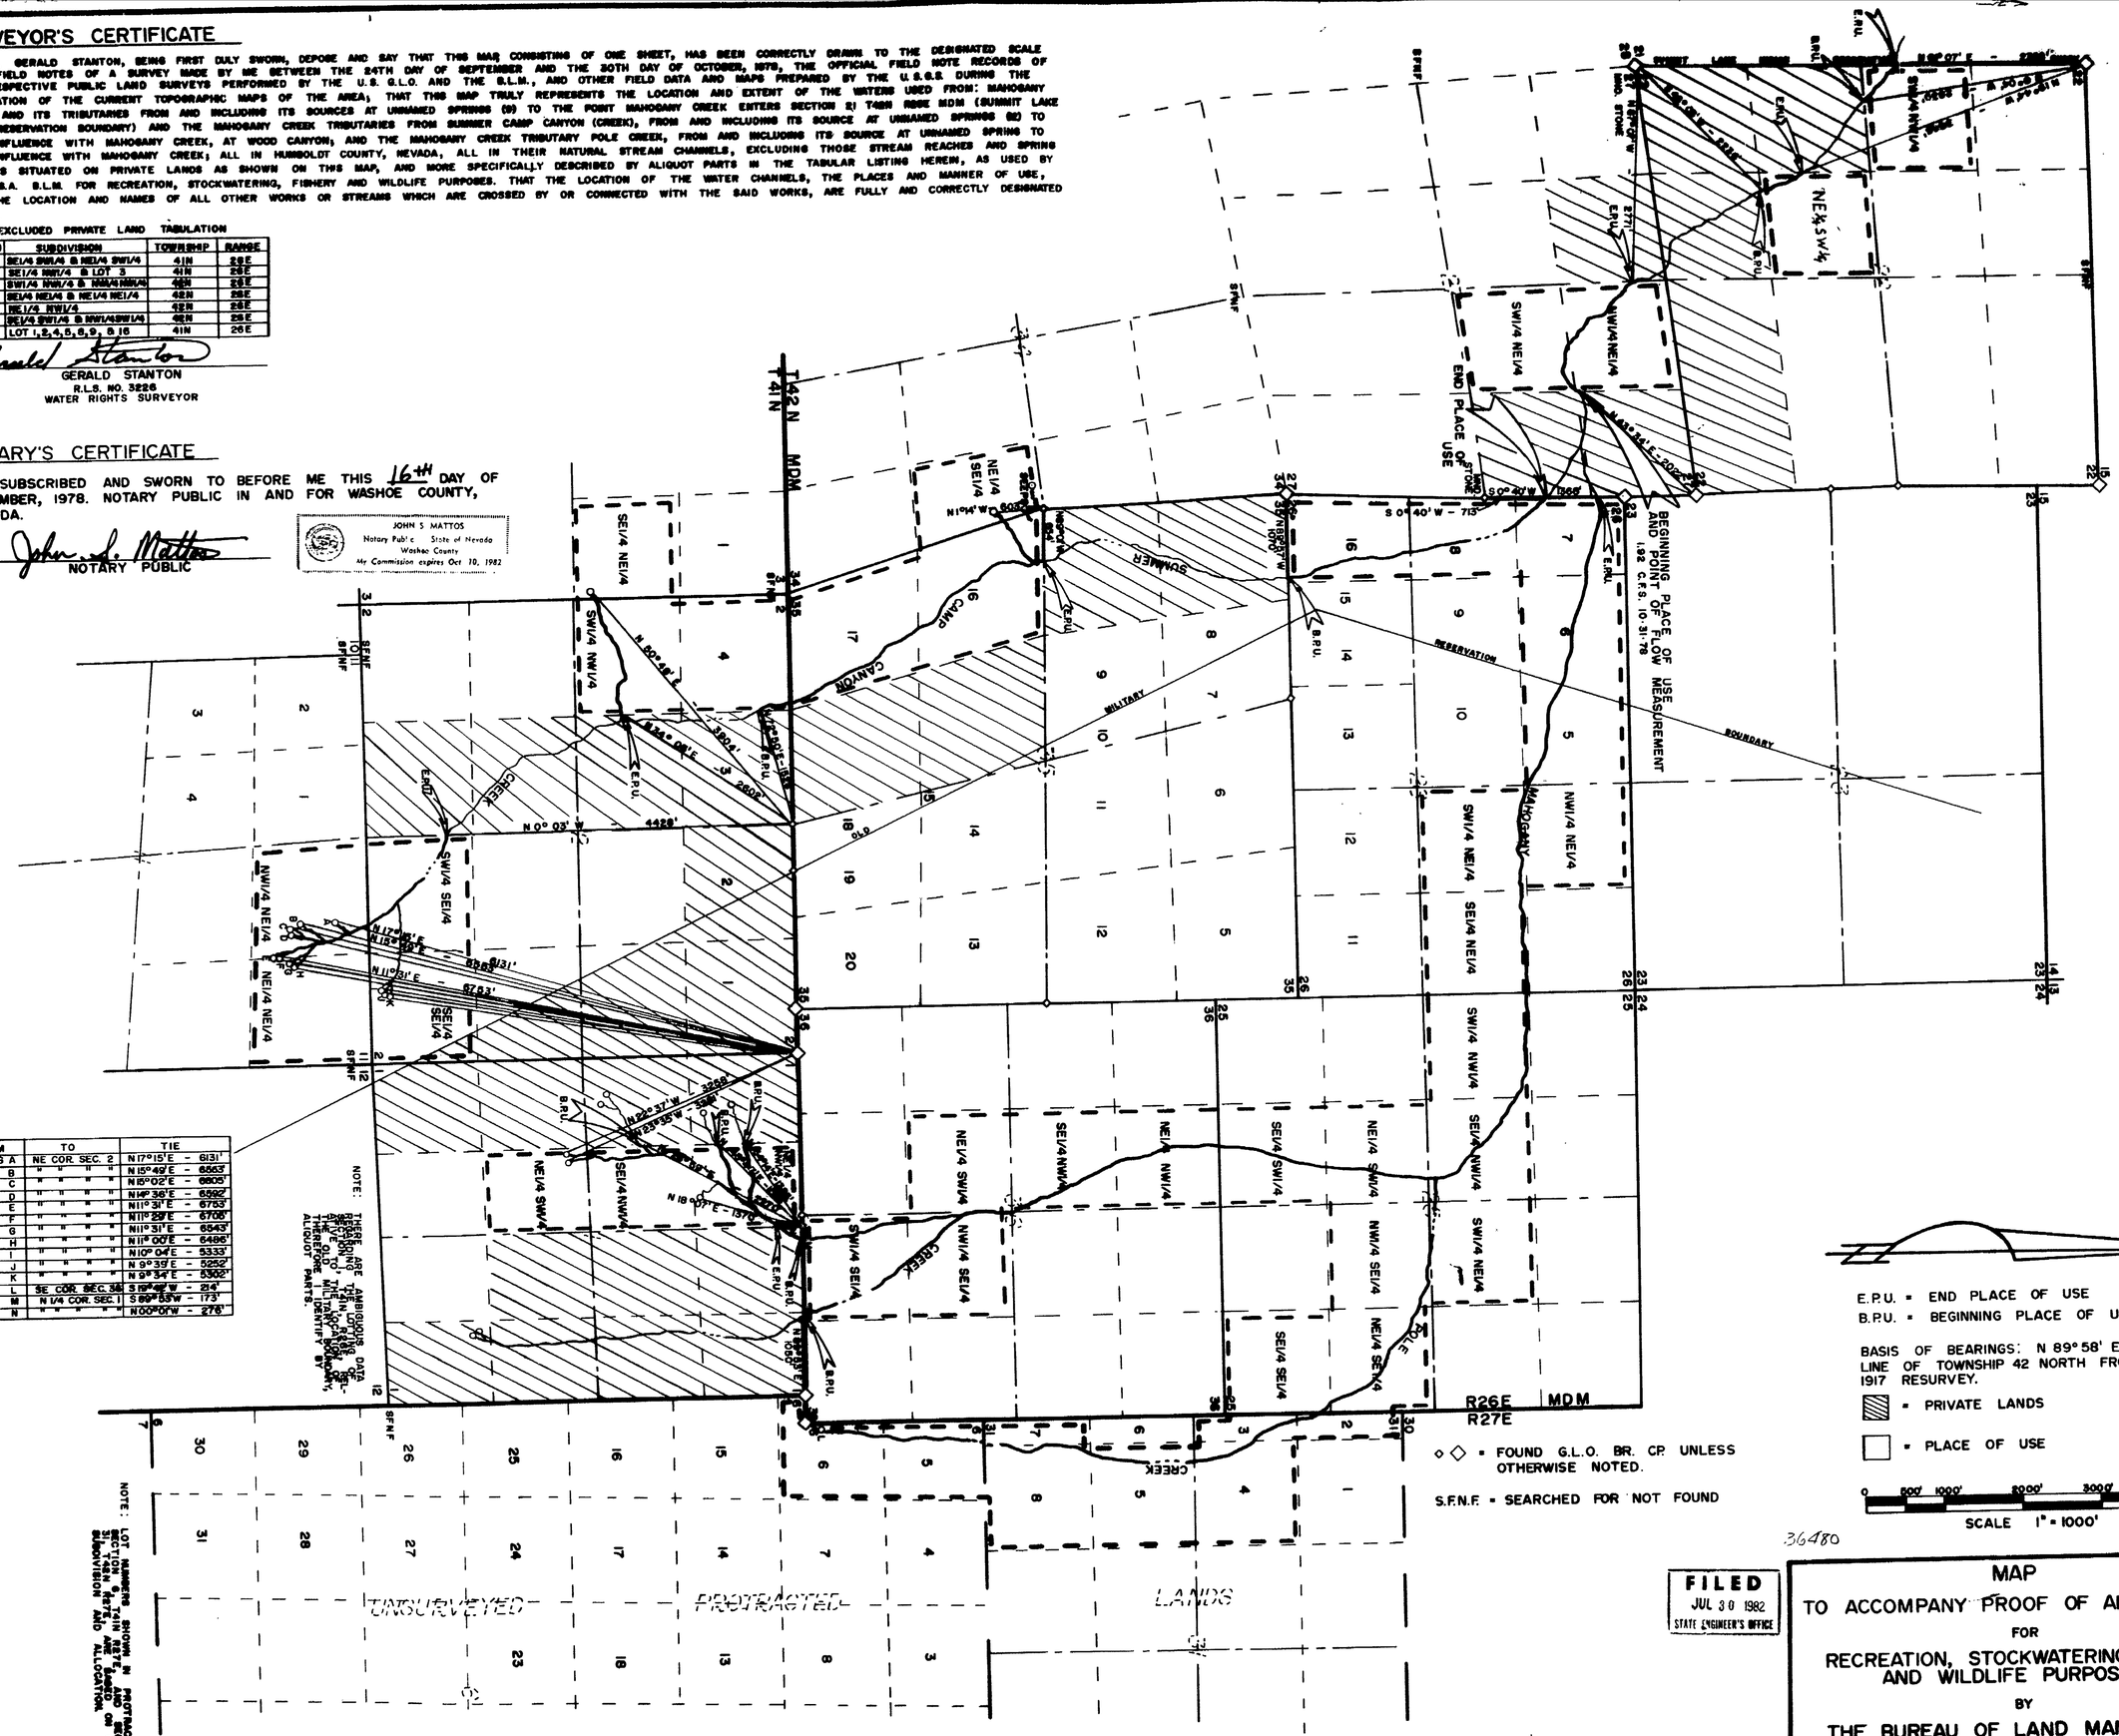

FROM	TO	TIE
SPRING A	NE. COR. SEC. 2	N17°15'E - 6131'
" B	" " " "	N15°49'E - 6563'
" C	" " " "	N15°02'E - 6605'
" D	" " " "	N14°36'E - 6592'
" E	" " " "	N11°31'E - 6753'
" F	" " " "	N11°29'E - 6706'
" G	" " " "	N11°31'E - 6643'
" H	" " " "	N11°00'E - 6486'
" I	" " " "	N10°04'E - 5333'
" J	" " " "	N 9°39'E - 5252'
" K	" " " "	N 9°34'E - 5302'
" L	SE. COR. SEC. 36	S19°42'W - 214'
" M	N 1/4 COR. SEC. 1	S89°55'W - 173'
" N	" " " "	N00°01'W - 276'

36480

FILED
JUL 30 1982
STATE ENGINEER'S OFFICE

MAP
TO ACCOMPANY PROOF OF APPROPRIATION
FOR
RECREATION, STOCKWATERING, FISHERY, AND WILDLIFE PURPOSES
BY
THE BUREAU OF LAND MANAGEMENT
FROM
MAHOGANY CREEK AND ITS TRIBUTARIES

36480