Section 23

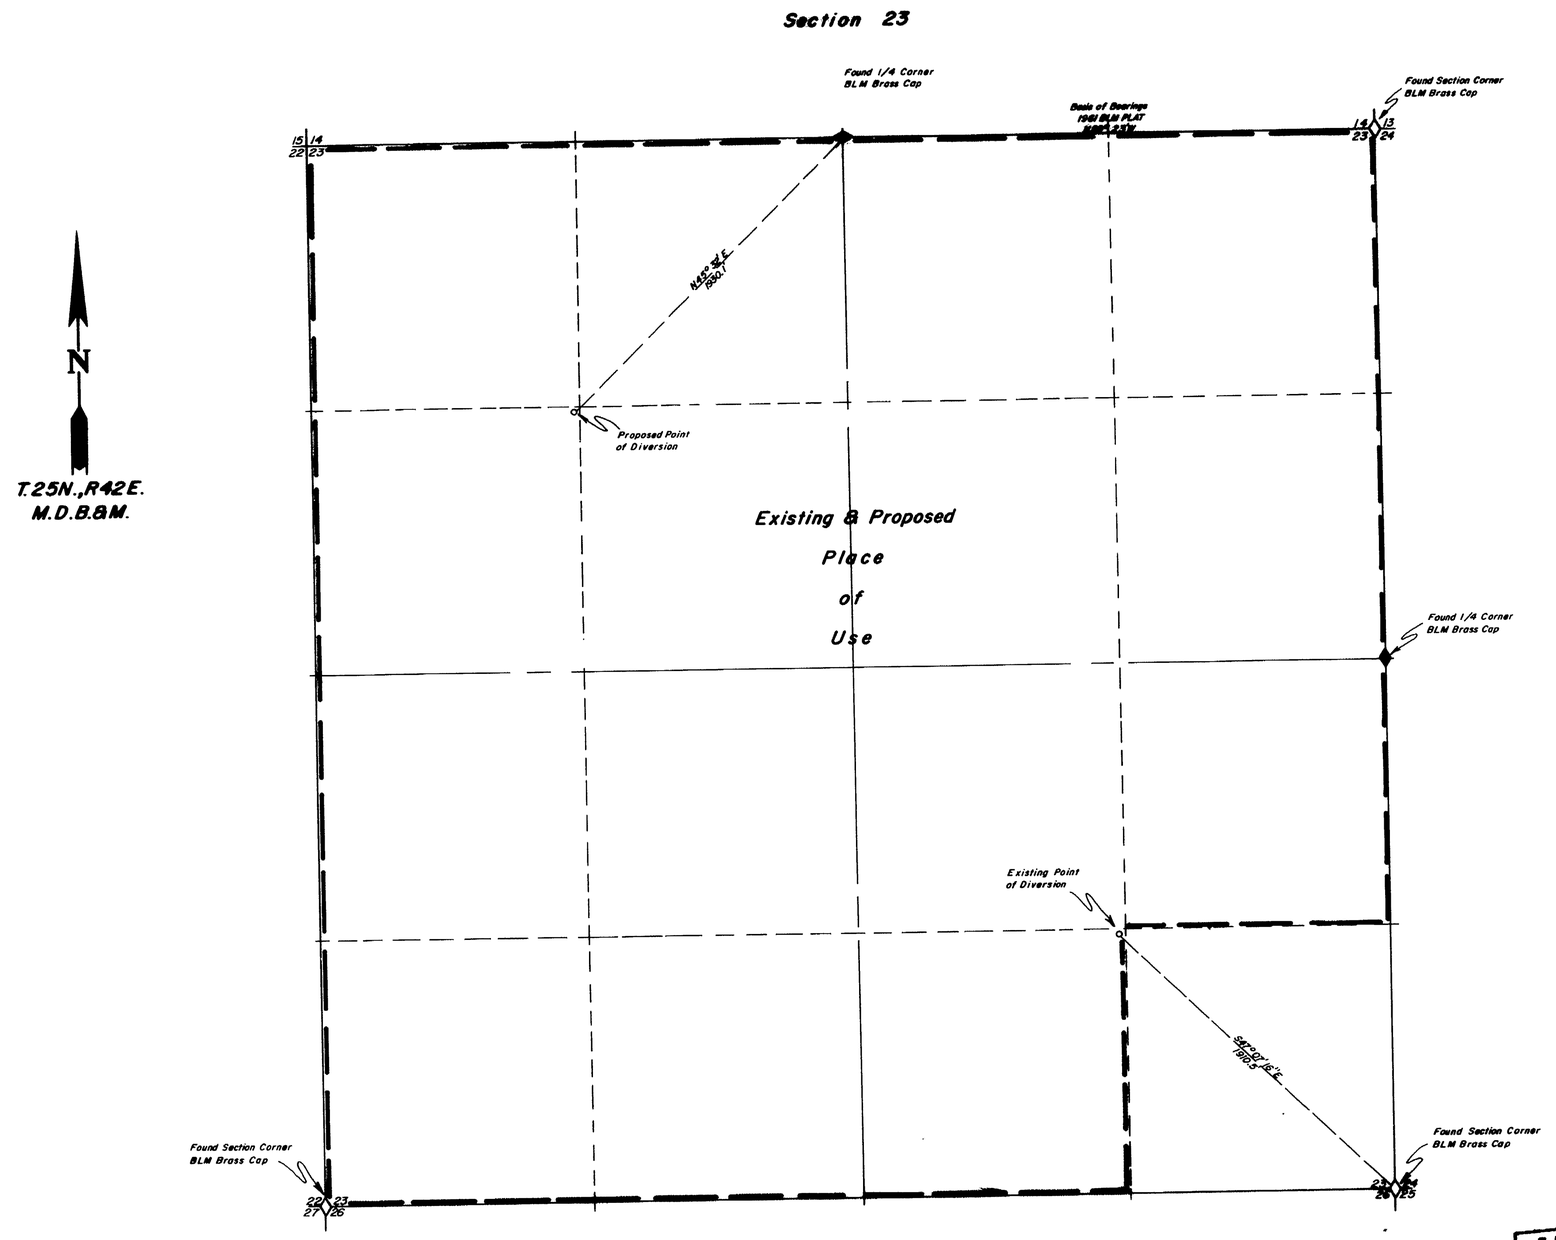

State of Nevada } S.S.
County of Lander }

I, Robert N. Caldwell, being first duly sworn, depose and say that this map, consisting of one sheets, has been correctly drawn from field notes of a survey made by me during January, 1979, that it truly and correctly represents the location and extent of the works used to divert water from underground in Lander County by Altamira Farms for irrigation & domestic purposes, that the proposed point of diversion, the approximate location and size of the diverting channel, all reservoirs or basins, the locations and names of all other works which will cross or connect with the proposed works, and the boundary of all lands, showing by 40-acre subdivisions the areas proposed to be irrigated, are fully and correctly designated thereon.

Robert N. Caldwell
State Water Right Surveyor No. 468

Subscribed and sworn to before me this 16th day of January 1979.

Robert N. Caldwell

ROBERT N. CALDWELL
State of Nevada
County
Mar 8, 1981

Scale 1" = 400'

400 0 400 800 1200 1600

FILED
JAN 17 1979
STATE ENGINEER'S OFFICE

REGISTERED LAND SURVEYOR - STATE OF NEVADA
ROBERT N. CALDWELL
4238

36440

Map To Accompany Application To Change The Point Of Diversion Under Permit No. 30679 For Altamira Farms

Desert-Mountain Surveying Company
510 Molerkey Street
Winnemucca, Nevada 89445

1979 JAN 17 PM 2 58