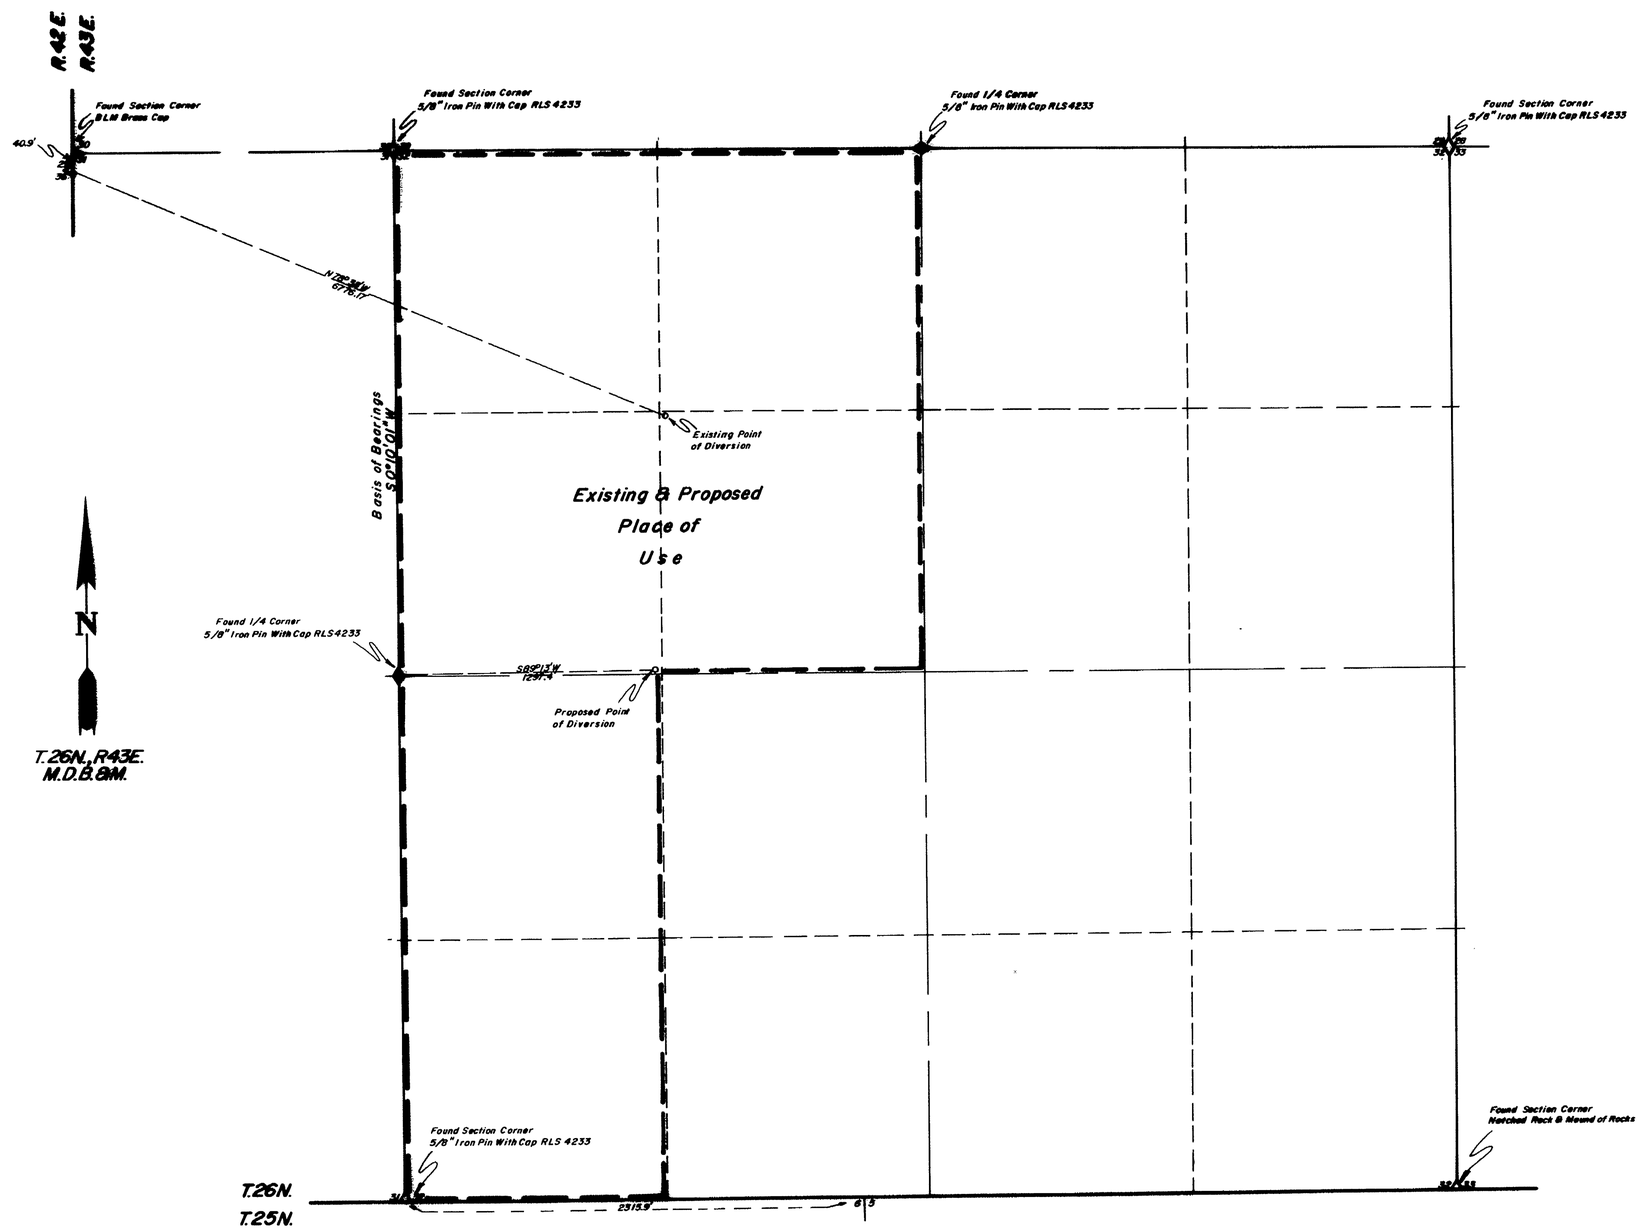

State of Nevada }
County of Lander } S.S.

I, Robert N. Caldwell, being first duly sworn, depose and say that this map, consisting of one sheets, has been correctly drawn from field notes of a survey made by me during January 1979, that it truly and correctly represents the location and extent of the works used to divert water from underground in Lander County by Harvey Pletcher for irrigation & Domestic purposes, that the proposed point of diversion, the approximate location and size of the diverting channel, all reservoirs or basins, the locations and names of all other works which will cross or connect with the proposed works, and the boundary of all lands, showing by 40-acre subdivisions the areas proposed to be irrigated, are fully and correctly designated thereon.

Robert N. Caldwell
State Water Right Surveyor No. 468

Subscribed and sworn to before me this 16th day of January 1979.

Robyn L. Caldwell
ROBYN L. CALDWELL
State of Nevada
County
My Commission Expires Mar. 8, 1981

Scale 1" = 400'

400 0 400 800 1200 1600

36491

FILED
JAN 17 1979

REGISTERED LAND SURVEYOR - STATE OF NEVADA
ROBERT N. CALDWELL
4233

JAN 17 PM 2 58

Desert-Mountain Surveying Company
510 Motorway Street
Winnemucca, Nevada 89445

Map To Accompany Application
To Change The Point Of Diversion
Under Permit 24890, Certificate 7524
For Harvey Pletcher