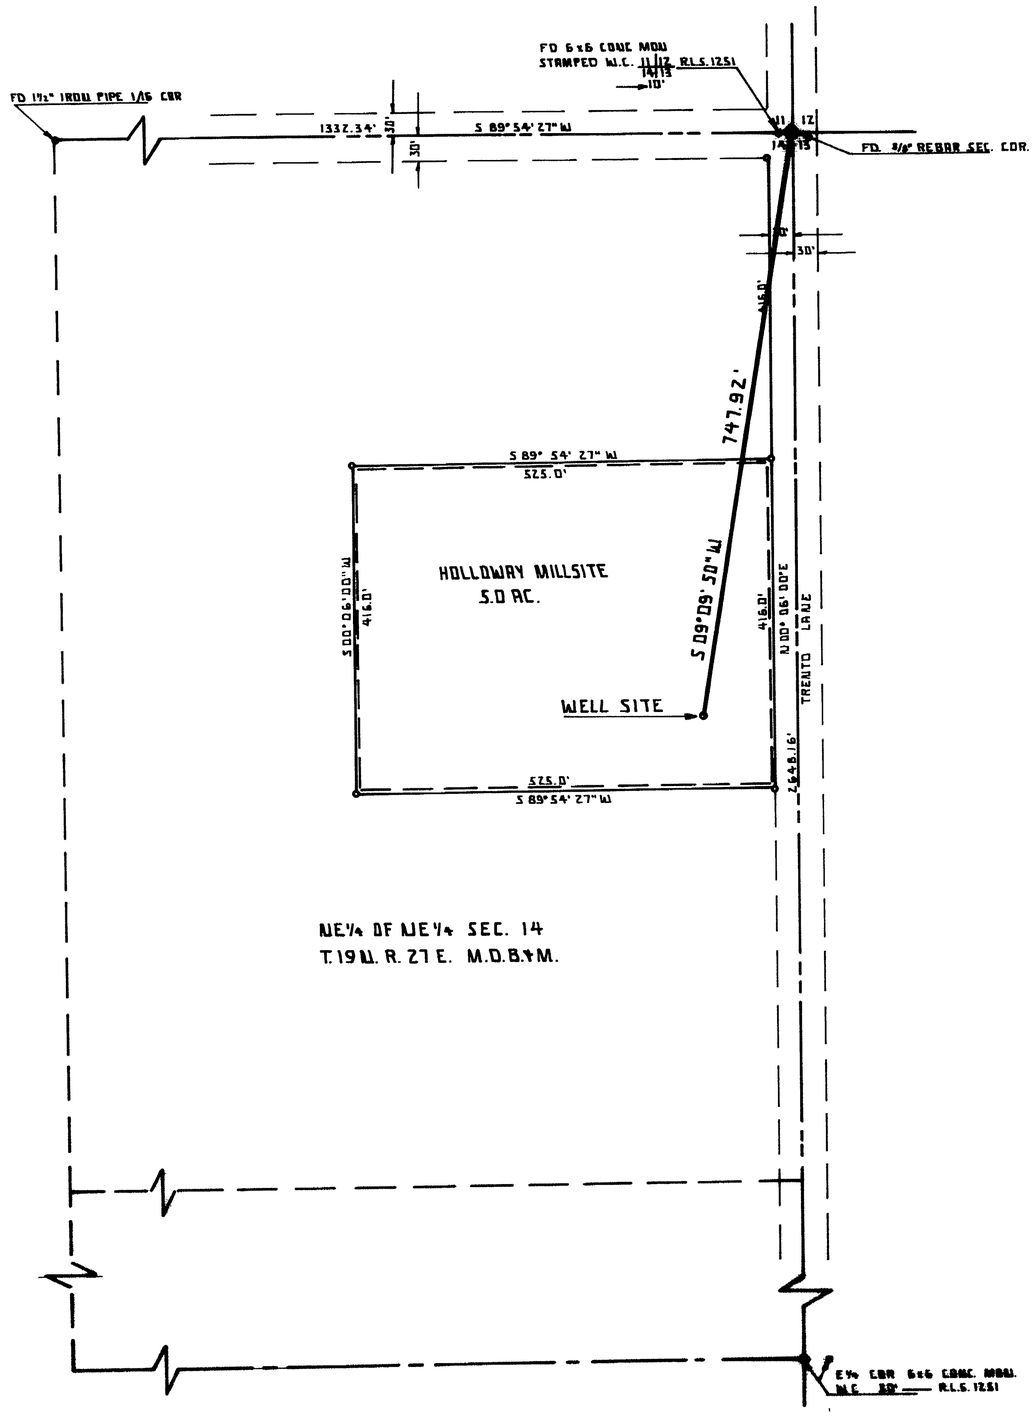

STATE OF NEVADA }
COUNTY OF CHURCHILL } SS

I, GEORGE M. WILSON, BEING FIRST DULY SWORN DEPOSE AND SAY THAT THIS MAP CONSISTING OF ONE SHEET, NUMBERED FROM 1 TO 1, INCLUSIVE, HAS BEEN CORRECTLY DRAWN TO THE DESIGNATED SCALE FROM FIELD NOTES OF A SURVEY MADE BY ME, (OR UNDER MY SUPERVISION AND DIRECTION), BETWEEN THE 4TH DAY OF JUNE, AND THE 6TH DAY OF JUNE, 1979; THAT IT TRULY AND CORRECTLY REPRESENTS THE PROPOSED LOCATION AND EXTENT OF THE WORKS TO DIVERT WATER FROM AN UNDERGROUND SOURCE IN CHURCHILL COUNTY, BY ROBERT VEHOS FOR MILLING PURPOSES. THAT THE PROPOSED POINT OF DIVERSION AND RETURN THE LOCATION OF THE MILL, THE APPROXIMATE SIZE AND CAPACITY OF THE DIVERTING CHANNEL, AND THE LOCATION AND NAMES OF ALL OTHER WORKS, OR STREAMS WHICH ARE CROSSED BY OR CONNECTED WITH SAID WORKS ARE FULLY AND CORRECTLY DESIGNATED HEREON.

George M Wilson
GEORGE M. WILSON S.W.R.S.

SUBSCRIBED AND SWORN TO BEFORE ME THIS 21st DAY OF June 1979 NOTARY PUBLIC IN AND FOR Churchill COUNTY NEVADA.

Eva B. Whitaker
NOTARY PUBLIC

EVA B. WHITAKER
Notary Public - State of Nevada
Churchill County
My Commission expires Mar. 22, 1982

LEGEND.

- ○ SURVEY POINTS SET (W/TAG RLS 3806 5/8" REBAR)
- ● SURVEY POINTS FOUND

100 0 100 200 300 400
SCALE 1" = 100 FT

OFFICE
STATE ENGINEER

CERTIFICATE NO. 10795 ISSUED 4/9/83

FILED

MAP
TO ACCOMPANY APPLICATION TO APPROPRIATE WATER BY ROBERT VEHUS FROM AN UNDERGROUND SOURCE.

SURVEYOR GEORGE M. WILSON S.W.R.S.
P.O. BOX 32
FERNLEY, NEVADA