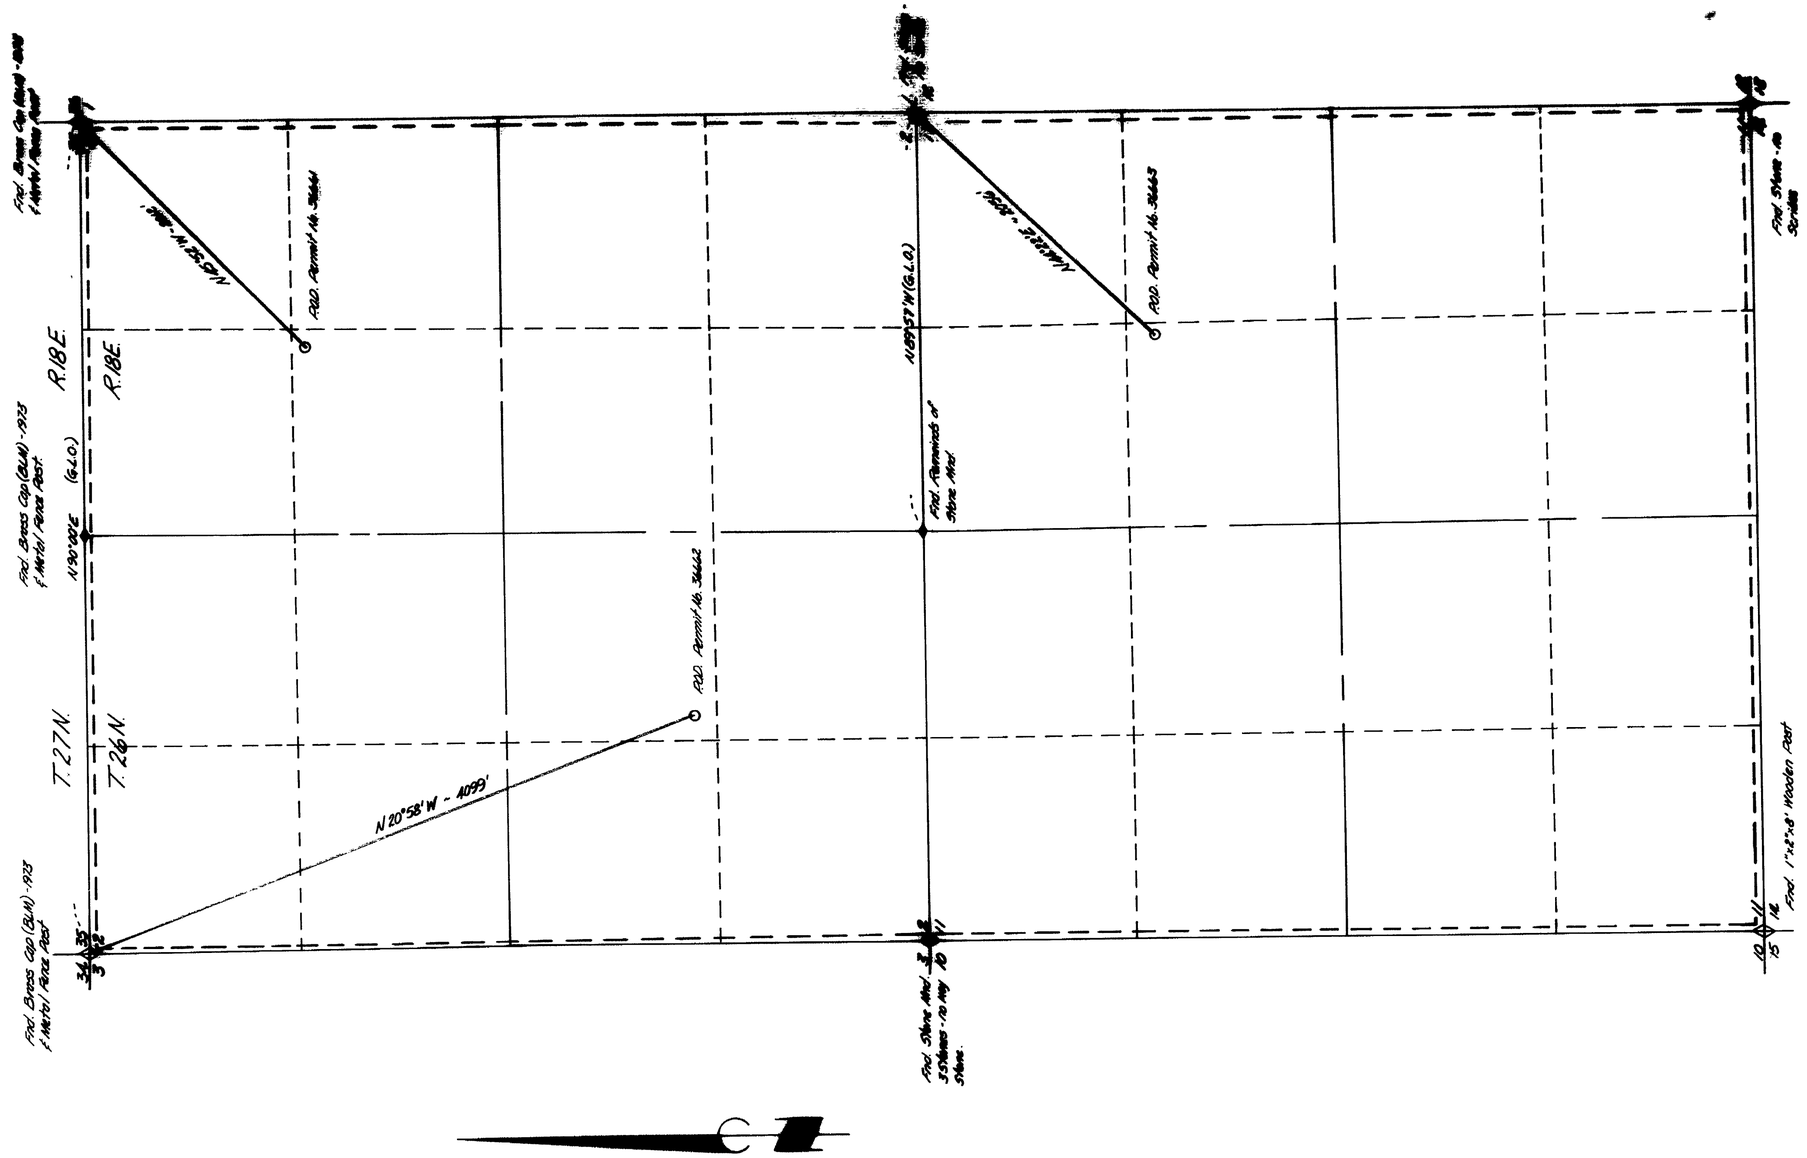

STATE OF NEVADA } S.S.
COUNTY OF WASHOE

I, Walter L. Neitz, being first duly sworn, depose and say that this map is correctly drawn to the designated scale from field survey notes, that the map truly represents the proposed works to divert water from an underground source in Washoe County for IRRIGATION purposes, that the points of diversion and extent of the lands owned and controlled by the applicant are fully and correctly designated hereon.

Walter L. Neitz

Walter L. Neitz, State Water Right Surveyor No. 375

STATE OF NEVADA } S.S.
COUNTY OF WASHOE

Subscribed and sworn to before me this 6TH day of MARCH, 1979
Notary Public in and for Washoe County, Nevada.

Notary Public

MAIER & FUNDER
Notary Public — State of Nevada
Washoe County
My Commission expires Aug. 24, 1980

BASIS OF BEARING:
U.S.G.L.O. Map Number 0049; T.26N., R.18E., M.D.M.

SCALE IN FEET

500 0 1000 2000

36661-2-3 38544

MAP

TO ACCOMPANY APPLICATIONS TO APPROPRIATE WATER

for IRRIGATION

by GARY & CLEMENTINE TOPE & RAY MAY
from UNDERGROUND SOURCES
in WASHOE COUNTY, NEVADA

ASSOCIATED LAND SURVEYORS
2880 Vassar Street Suite A
Reno, Nevada 89502
Ph. - [illegible]

FILED
March 30, 1979
STATE ENGINEER'S OFFICE

L.H.S.

PROJECT [illegible]

36663 36662 36661