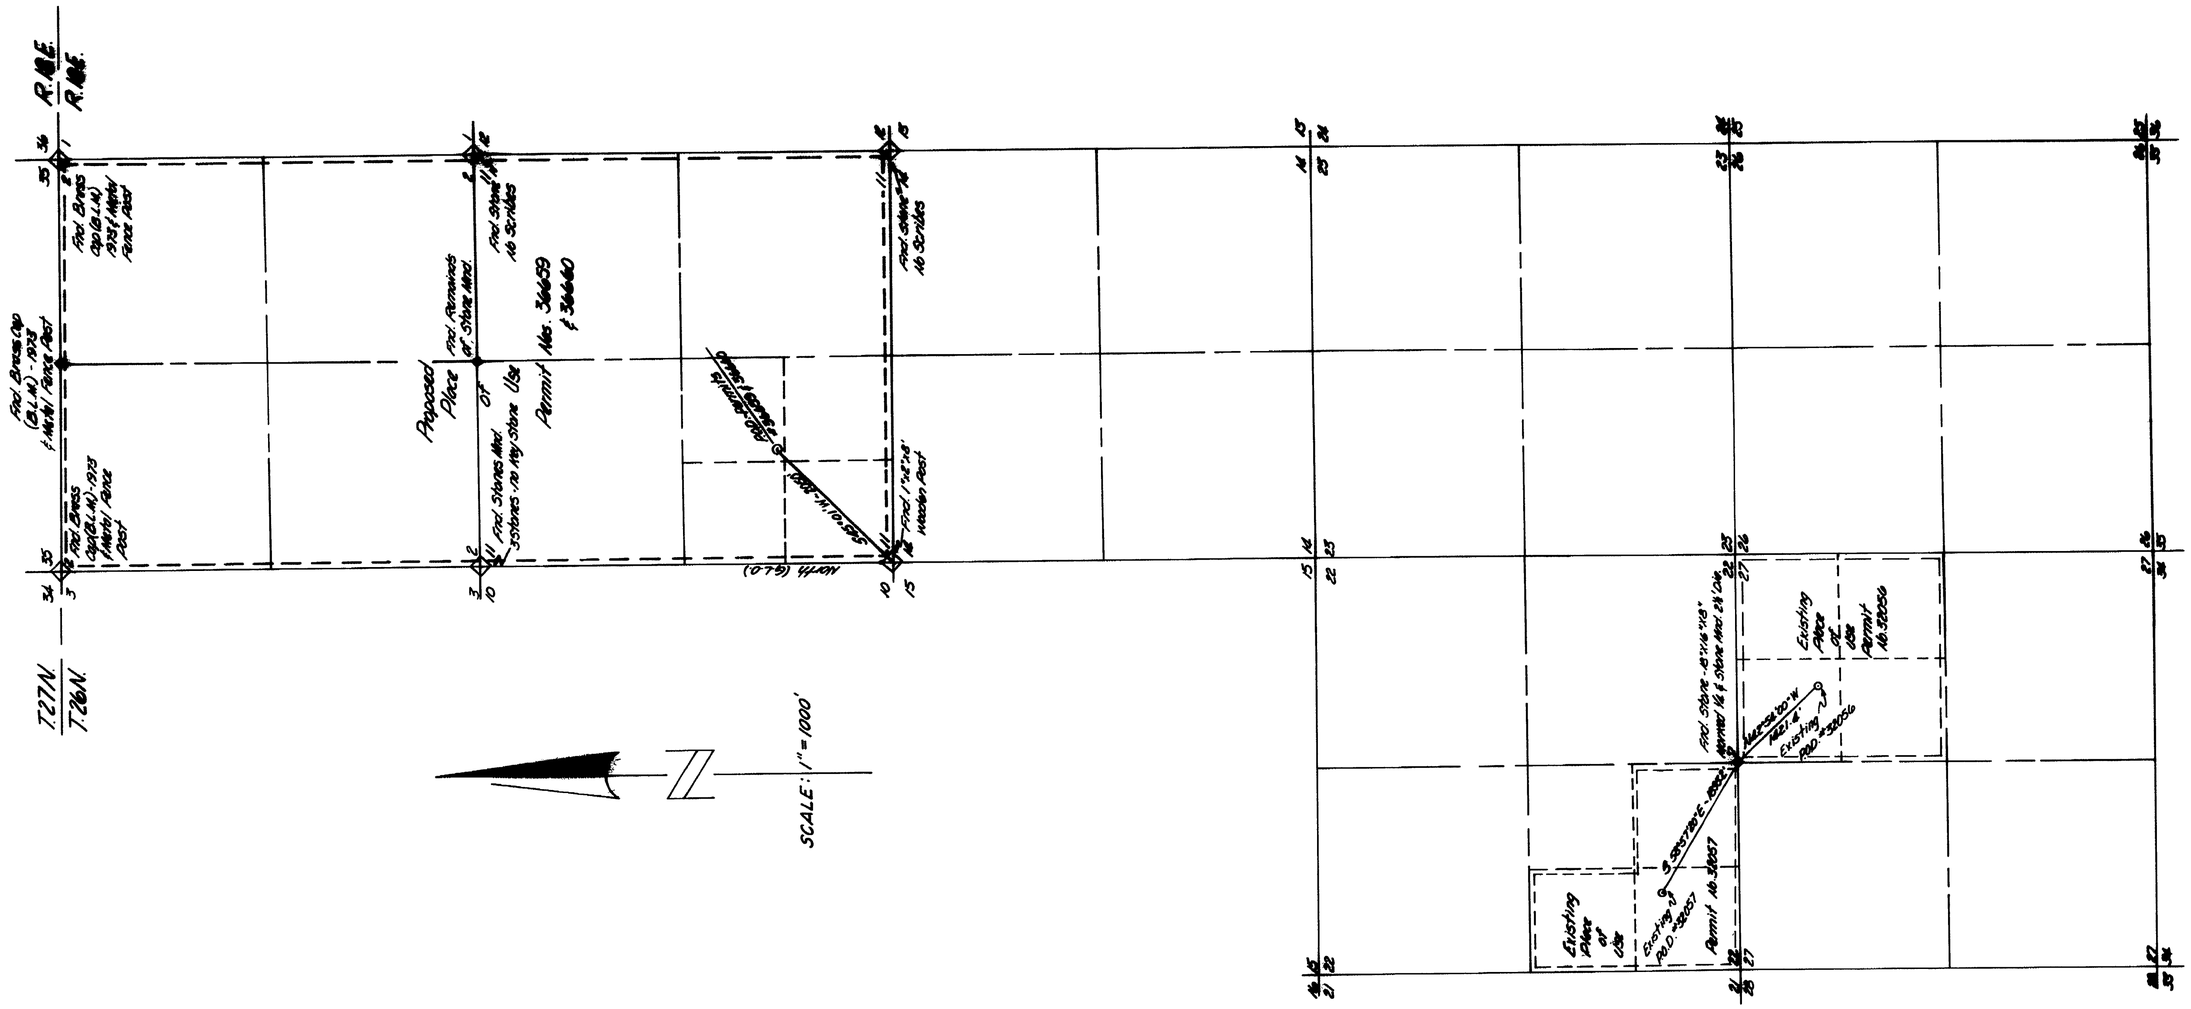

STATE OF NEVADA } S.S.
COUNTY OF WASHOE

I, Walter L. Neitz, being first duly sworn, depose and say that this map is correctly drawn to the designated scale from field survey notes, that the map truly represents the proposed works to divert water from an underground source in Washoe County for IRRIGATION & DOMESTIC purposes, that the points of diversion and extent of the lands owned and controlled by the applicant are fully and correctly designated hereon.

Walter L. Neitz

Walter L. Neitz, State Water Right Surveyor No. 378

STATE OF NEVADA } S.S.
COUNTY OF WASHOE

Subscribed and sworn to before me this 6TH day of MARCH, 1978.
Notary Public in and for Washoe County, Nevada.

Notary Public

BASIS OF BEARING:
U.S.G.L.O. Map Number 0049; T.26 N., R.18E.

SCALE IN FEET
1000 0 1000 2000 3000 4000

36660
36659

FILED
APR 4 1978
STATE ENGINEER'S OFFICE

MAP

TO ACCOMPANY APPLICATIONS
for CHANGE OF POINTS OF DIVERSION
and CHANGE OF PLACE OF USE
by GARY & CLEMENTINE TOPE
from UNDERGROUND SOURCES
in WASHOE COUNTY, NEVADA

ASSOCIATED LAND SURVEYORS
2880 Vassar Street Suite A
Reno, Nevada 89502
Ph.- [illegible]

36660 36659