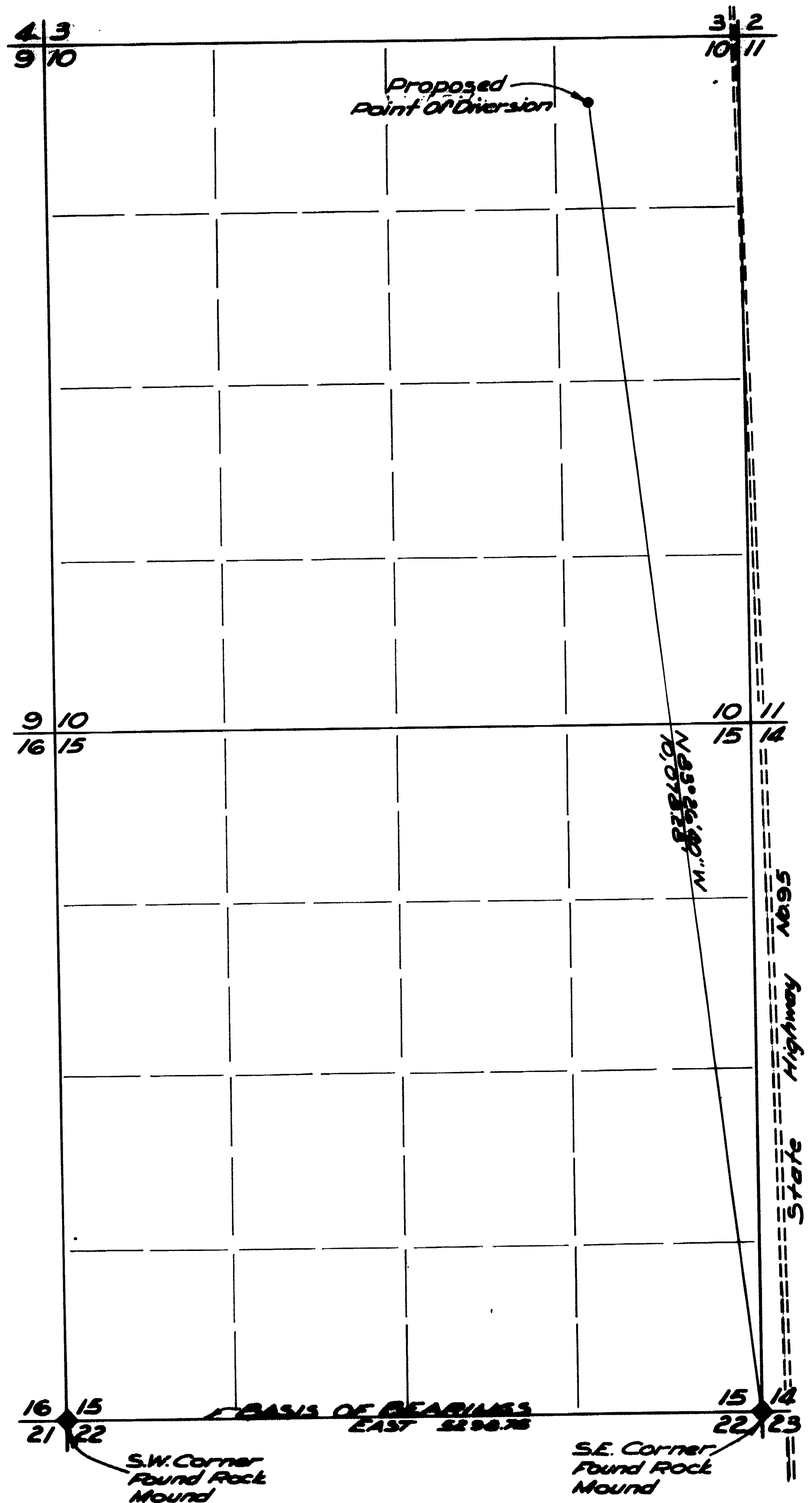

SECTION 10 & 15
TOWNSHIP 1 SOUTH, RANGE 42 EAST, M.D.M.
ESMERALDA COUNTY, NEVADA.

STATE OF NEVADA
County of Esmeralda } SS

I, Roger D. Glidden, being first duly sworn, despose and say that this map, consisting of one sheet, has been correctly drawn to the designated scale from field notes of a survey made under my supervision and direction between the 20th day of January and the 21st day of January 1978, that it truly and correctly represents the proposed location and extent of the works used to divert water from Underground Sources, in Esmeralda County by the County of Esmeralda for Irrigation and Domestic purposes. That the proposed point of diversion, the approximate location and size of the diverting channel, all resivoirs or basins, the location and names of all other work which will cross or connect with the proposed works, and the boundary of all lands, showing by 40 acre subdivisions the areas proposed to be irrigated, are fully and correctly designated thereon.

Roger D. Glidden
State Water Right Surveyor

Subscribed and sworn to before me this 15th day of January, 1978.

Janet L. Glidden
Notary Public in and For Inyo County, California.

JANET L. GLIDDEN
Notary Public - California
PRINCIPAL OFFICE IN
INYO COUNTY
Commission Expires November 9, 1980

0 500 1000 1500 2000 2500
Scale 1" = 600'

FILED
MAY 8 1979
STATE ENGINEER'S OFFICE

Prepared By
GLIDDEN ENGINEERING
Box 64, Bishop, Ca.
93514
(714) 873-3086

36697

MAP TO ACCOMPANY
APPLICATION TO APPROPRIATE WATER
FOR QUASI MUNICIPAL
BY COUNTY OF ESMERALDA
FROM UNDERGROUND SOURCES

36697

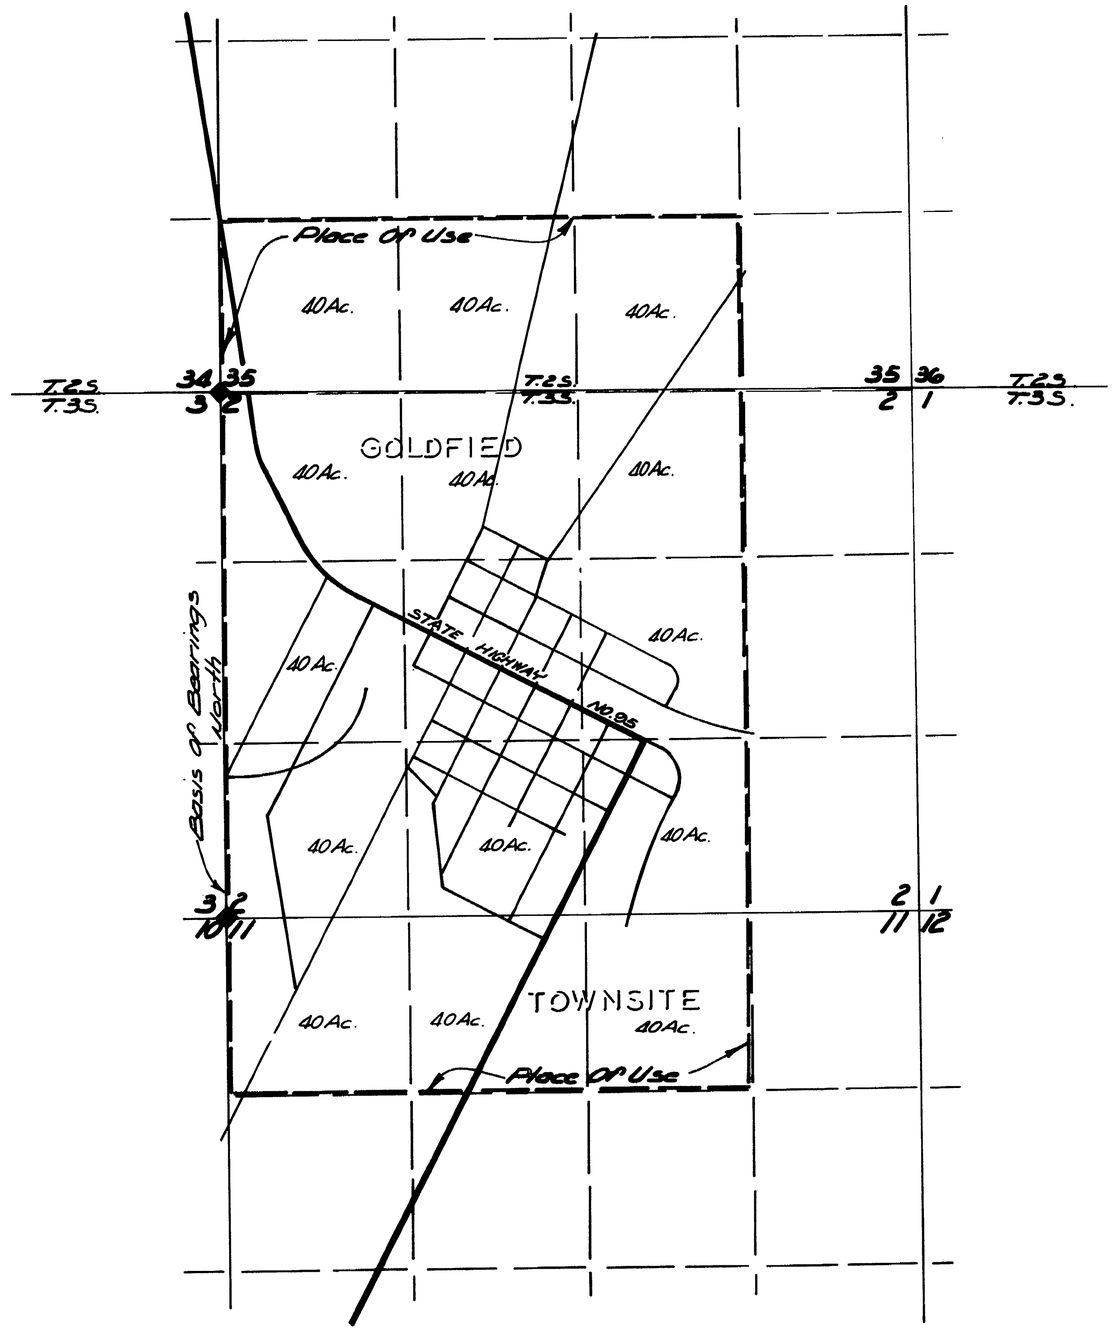

SECTION 35, TOWNSHIP 2 SOUTH, RANGE 42 EAST, M.D.M.
SECTION 2 & 11, TOWNSHIP 3 SOUTH, RANGE 42 EAST, M.D.M.
ESMERALDA COUNTY, NEVADA.

FILED
MAY 1972
STATE ENGINEER'S OFFICE

FILED

Prepared By
Glidden Engineering
Box 84, Bishop, Ca.
93514
(714) 873-3086

MAP TO ACCOMPANY
APPLICATION TO APPROPRIATE WATER
For QUASI MUNICIPAL
By COUNTY OF ESMERALDA
From UNDERGROUND SOURCES

36697