SECTIONS 33 & 34, T. 16S., R. 49E., M.D.B. & M.
NYE COUNTY, NEVADA

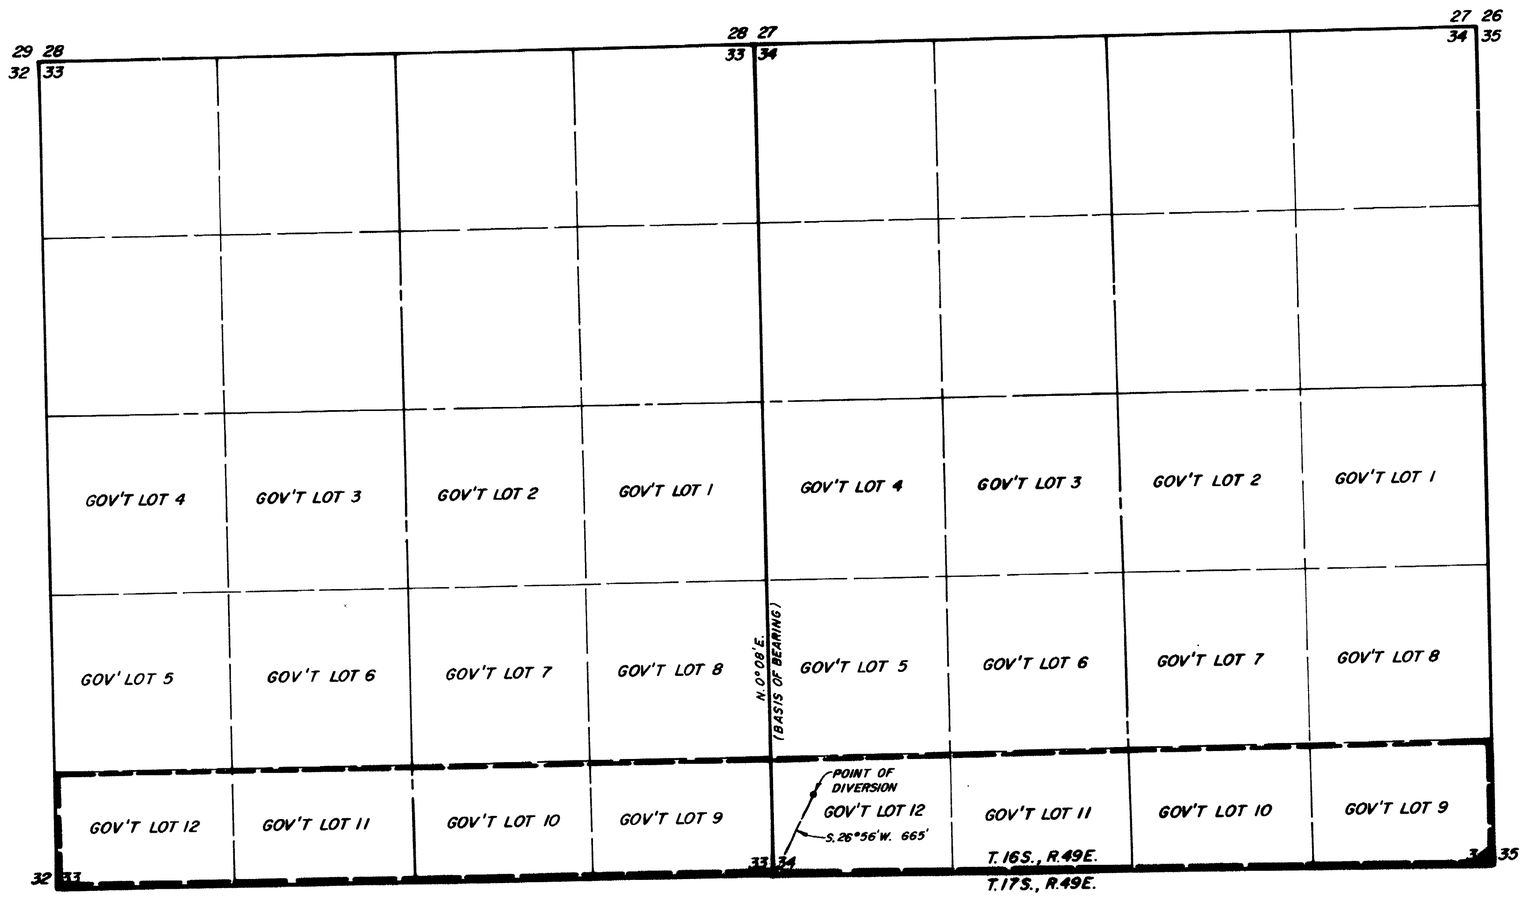

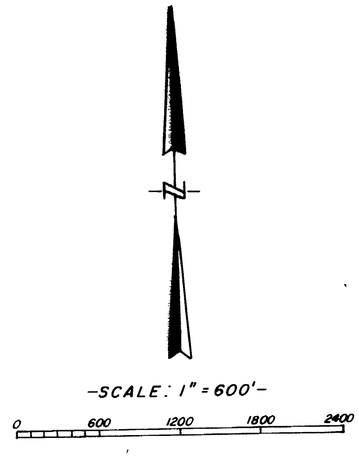

- NOTE -

BASIS OF BEARING: N. 0° 08' E., THE WEST LINE OF THE SW 1/4 OF SECTION 34 AS SHOWN IN DEPENDENT RESURVEY OF T. 16 S., R. 49 E., M.D.B.&M. BY THE U.S. SURVEYOR GENERAL'S OFFICE DATED MAY 8, 1922.

STATE OF NEVADA }
COUNTY OF CLARK } SS

I, R. LEROY GIVENS, BEING FIRST DULY SWORN, DEPOSE AND SAY THAT THIS MAP, CONSISTING OF ONE SHEET, HAS BEEN CORRECTLY DRAWN TO THE DESIGNATED SCALE FROM FIELD NOTES OF A SURVEY MADE UNDER MY SUPERVISION AND DIRECTION ON THIS 6TH DAY OF FEBRUARY, 1979, THAT IT TRULY AND CORRECTLY REPRESENTS THE PROPOSED LOCATION AND EXTENT OF THE WORKS USED TO DIVERT WATER FROM AN UNDERGROUND SOURCE IN NYE COUNTY BY NYE COUNTY DEVELOPMENT CO., INC. FOR IRRIGATION AND DOMESTIC USE AND THE BOUNDARIES OF THE LANDS EMBODIED IN THE TRACT OWNED OR CONTROLLED BY THE APPLICANT AND UPON WHICH IT IS PROPOSED TO USE THE WATER APPLIED FOR, ARE FULLY AND CORRECTLY DESIGNATED THEREON.

R. LeRoy Givens
STATE WATER RIGHT SURVEYOR Nº 378

SUBSCRIBED AND SWORN TO BEFORE ME THIS 8th DAY OF Feb., 1979.

Phyllis J. Knight
NOTARY PUBLIC IN AND FOR CLARK COUNTY, NEVADA

MY COMMISSION EXPIRES June 20, 1980

PHYLLIS J. KNIGHT
Notary Public—State of Nevada
COUNTY OF CLARK
My Commission Expires June 20, 1980

3678-

MAP TO ACCOMPANY APPLICATION FOR IRRIGATION AND DOMESTIC USE BY NYE COUNTY DEVELOPMENT CO., INC. FROM AN UNDERGROUND SOURCE NYE COUNTY, NEVADA

1979 FEB 14 AM 10-29