SECTION	SUBDIVISION	TOWNSHIP	RANGE	CULTIVATED ACREAGE	DESCRIPTION OF CULTURE
13	SE¼ SE¼	40 N	39 E	34.5	BARLEY
"	NE¼ SE¼	"	"	1.3	"
18	NW¼ SW¼	"	40 E	1.3	"
"	SW¼ SW¼	"	40 E	34.5	"
24	NE¼ NE¼	40 N	39 E	32.1	"
"	SE¼ NE¼	"	"	40.0	"
"	SW¼ NE¼	"	"	12.8	"
"	NW¼ SE¼	"	"	7.0	"
"	NE¼ SE¼	"	"	31.9	"
19	SW¼ NW¼	"	40 E	20.2	"
19	NW¼ SW¼	"	40 E	12.2	"
19	NW¼ NW¼	"	"	27.1	"
		TOTAL		254.9	
24	SE¼ SE¼	40 N	39 E	39.9	"
"	NE¼ SE¼	"	"	5.0	"
	SW¼ SE¼	"	"	24.0	"
25	NW¼ NE¼	"	"	18.2	"
"	NE¼ NE¼	"	"	36.4	"
"	SE¼ NE¼	"	"	34.3	"
"	SW¼ NE¼	"	"	26.6	"
19	SW¼ SW¼	"	40 E	8.3	"
30	NW¼ NW¼	"	"	4.1	"
		TOTAL		196.8	
25	SE¼ NE¼	40 N	39 E	5.6	"
19	SE¼ NW¼	"	40 E	21.5	"
"	SW¼ NE¼	"	"	13.2	"
"	NW¼ SW¼	"	"	5.0	"
"	NE¼ SW¼	"	"	40.0	"
"	SE¼ SW¼	"	"	19.8	"
"	SW¼ SE¼	"	"	5.4	"
"	SW¼ SW¼	"	"	18.2	"
"	NW¼ SE¼	"	"	31.6	"
30	NW¼ NW¼	"	"	34.1	"
"	NE¼ NW¼	"	"	4.4	"
"	SW¼ NW¼	"	"	33.0	"
		TOTAL		231.8	

BASIS OF BEARING:

DEPENDENT RESURVEY OF TOWNSHIP 40 NORTH, RANGE 39 EAST, M.D.B.&M. BY BUREAU OF LAND MANAGEMENT FEBUARY 25, 1965.

LOCATED WITHIN PORTIONS OF:

SECTIONS 18, 19, & 30 T. 40 N., R. 40 E., M.D.B.&M.
SECTIONS 13, 24, & 25 T. 40 N., R. 39 E., M.D.B.&M.

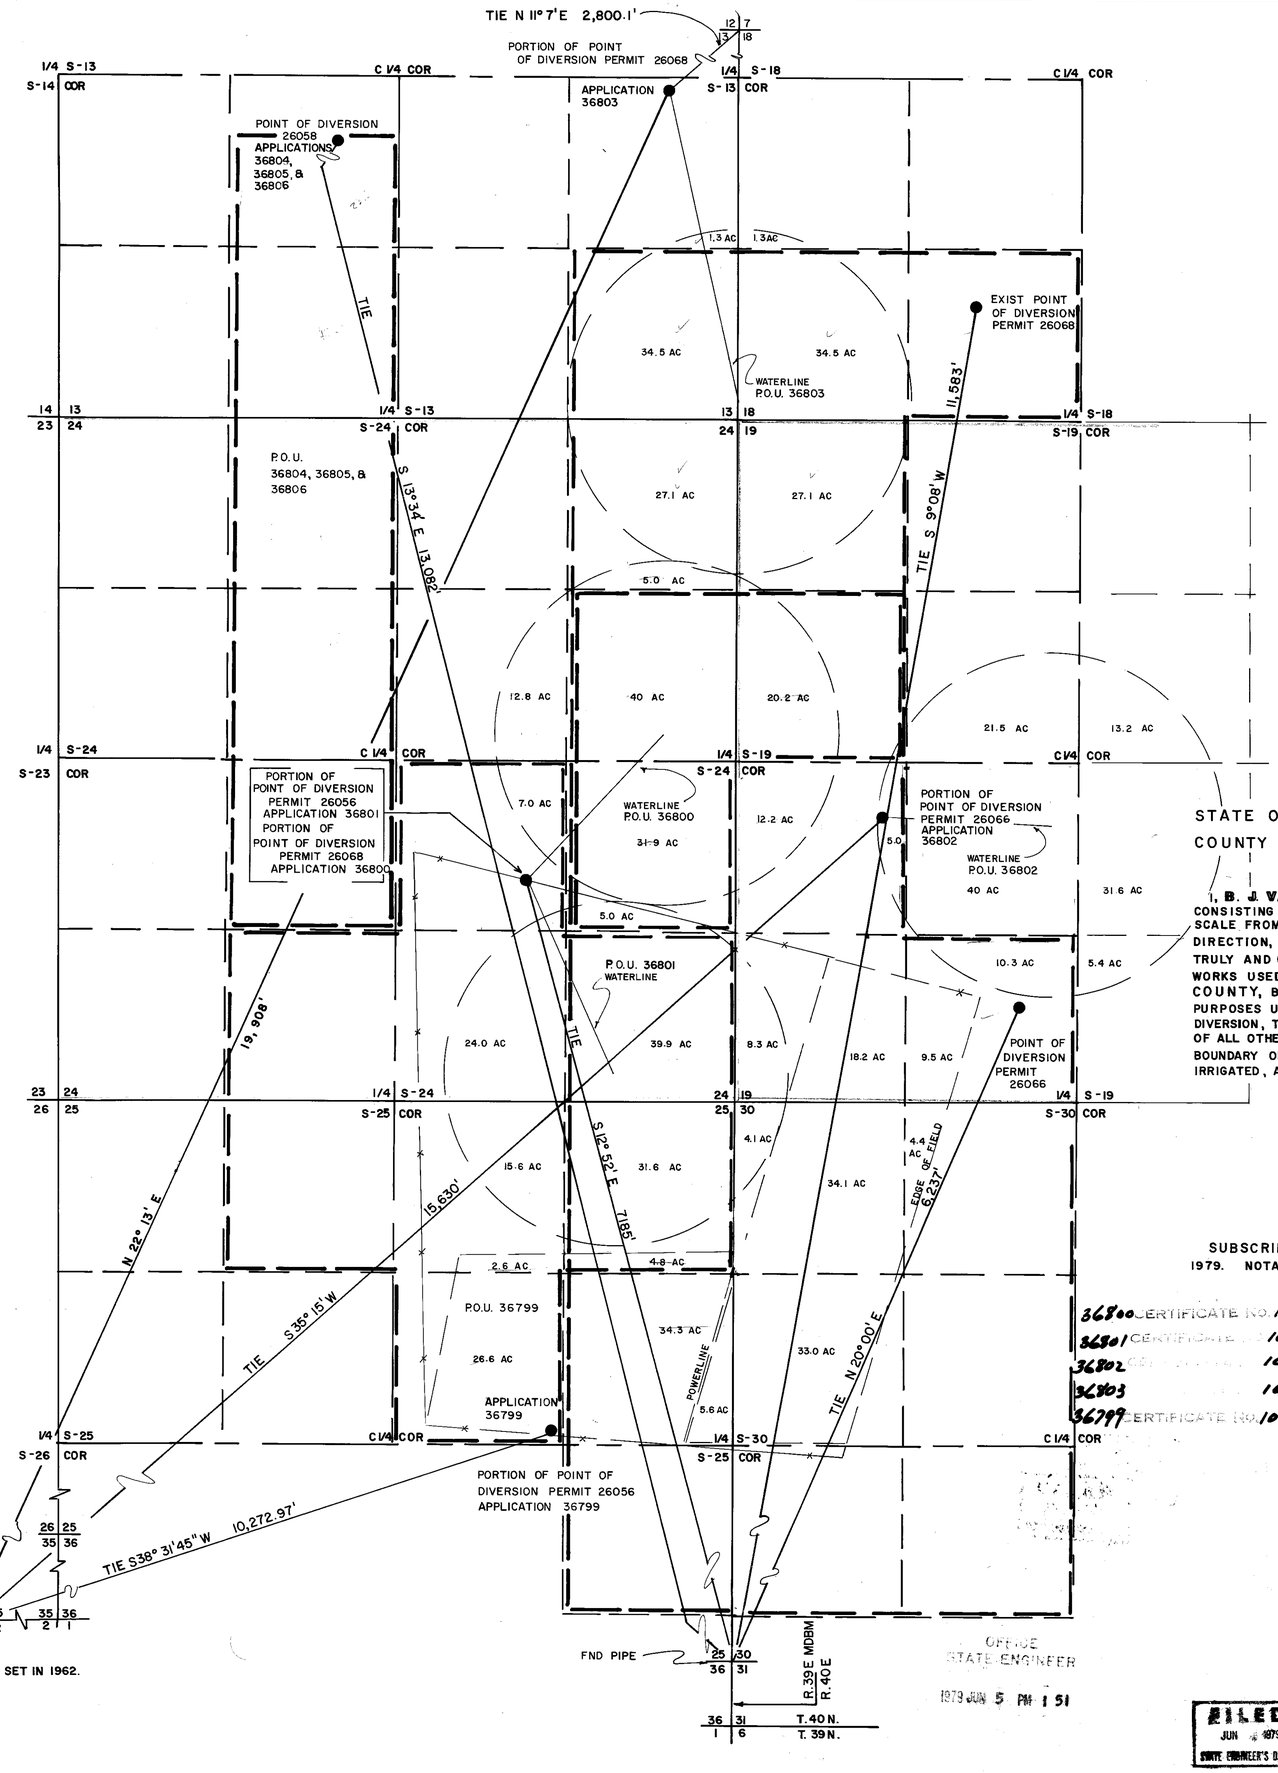

GRAYSON RANCH

STATE OF NEVADA
COUNTY OF CARSON CITY S.S.

I, **B. J. VASEY** BEING FIRST DULY SWORN, DEPOSE AND SAY THAT THIS MAP, CONSISTING OF ONE (1) SHEET HAS BEEN CORRECTLY DRAWN TO THE DESIGNATED SCALE FROM FIELD NOTES OF A SURVEY MADE UNDER MY SUPERVISION AND DIRECTION, BETWEEN THE 12th DAY & THE 13th. DAY OF FEBUARY, 1979, THAT IT TRULY AND CORRECTLY REPRESENTS THE PROPOSED LOCATION AND EXTENT OF WORKS USED TO DIVERT WATER FROM AN UNDERGROUND SOURCE IN HUMBOLDT COUNTY, BY NEVADA FIRST CORPORATION FOR IRRIGATION & DOMESTIC PURPOSES UNDER PERMITS 26056, 26058, 26066, AND 26068. THAT THE POINT OF DIVERSION, THE LOCATION OF THE DIVERTING CHANNEL, THE LOCATION AND NAMES OF ALL OTHER WORKS WHICH WILL CROSS OR CONNECT WITH THE WORKS, AND THE BOUNDARY OF ALL LANDS, SHOWING BY 40-ACRE SUBDIVISIONS THE AREAS TO BE IRRIGATED, ARE FULLY AND CORRECTLY DESIGNATED THEREON.

B J Vasey
STATE WATER RIGHT SURVEYOR NO. 306

SUBSCRIBED AND SWORN TO BEFORE ME THIS 14th DAY OF FEBUARY 1979. NOTARY PUBLIC IN AND FOR CARSON CITY, NEVADA.

36800 CERTIFICATE NO. 10300 ISSUED 9/23/82
36801 CERTIFICATE NO. 10301 ISSUED 9/23/82
36802 10302 ISSUED 9/23/82
36803 10303 ISSUED 9/23/82
36799 CERTIFICATE NO. 10404 ISSUED 10/26/82

Geraldine B. Tyson

GERALDINE B. TYSON
Notary Public — State of Nevada
County of Carson
My Appointment Expires: Jul 26, 1981

SCALE 1" = 600
600 0 600 1200 1800

36799 - 36-00-03-04

OFFICE STATE ENGINEER
1979 JUN 5 PM 1 51

FILED
JUN 4 1979
STATE ENGINEER'S OFFICE

VASEY ENGINEERING CO., INC.
VALLEY PROFESSIONAL CENTER
P.O. BOX 1164 MINDEN, NEVADA 89423
(702) 782-2382 (702) 782-5642

MAP

TO SUPPORT THE PROOF OF BENEFICIAL USE
AND APPLICATIONS TO CHANGE A PORTION
OF THE PLACE OF USE & POINTS OF DIVERSION OF
PERMITS 26068, 26066 & 26056
FOR IRRIGATION & DOMESTIC PURPOSES
BY NEVADA FIRST CORPORATION
FROM UNDERGROUND SOURCES
IN HUMBOLDT COUNTY, NEVADA

36806 36805 36804 36803 36802 36801 36800 36799