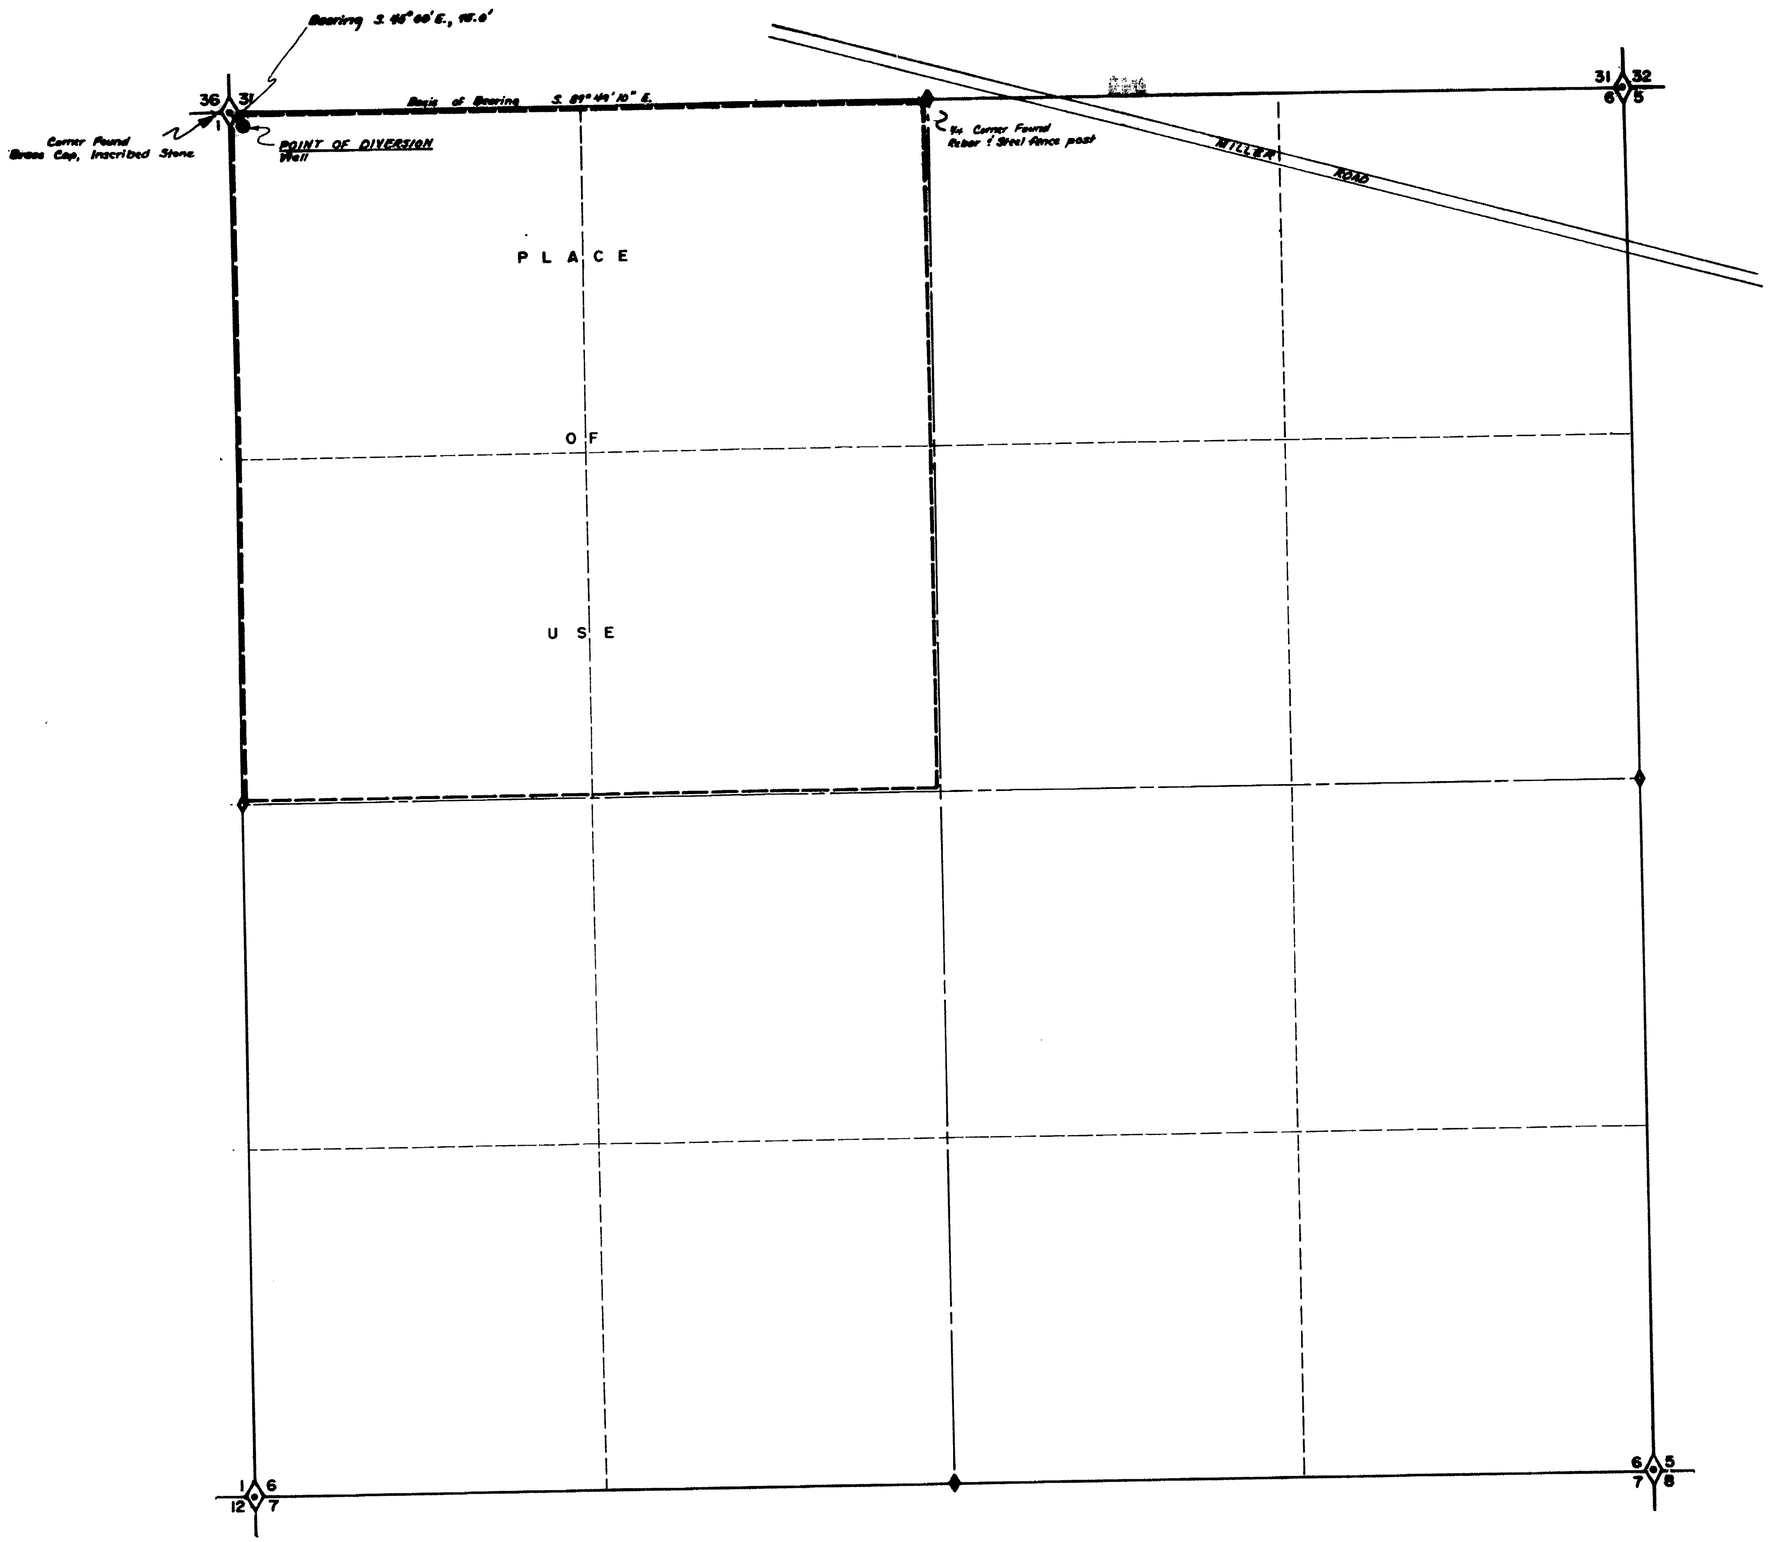

T. 39 N., R. 39 E.,
M. D. B. & M.

STATE OF NEVADA, }
COUNTY OF ELKO } ss.

I, Charles C. Armuth, Jr., being first duly sworn, depose and say that this map, consisting of one sheet, has been drawn to the designated scale from field notes of a survey made by me on the 10th day of March, 1979; that it truly and correctly represents the proposed location and extent of the works used to divert water from an UNDERGROUND source, in HUMBOLDT County, by LUANE KESLER for IRRIGATION and DOMESTIC purposes. That the proposed point of diversion, the approximate location and size of the diverting channel, all reservoirs or basins, the location and names of all other works which will cross or connect with the proposed works, and the boundary of all lands, showing by 40 acre subdivisions the areas proposed to be irrigated, are fully and correctly designated thereon.

Charles C. Armuth, Jr.
State Water Rights Surveyor,

Subscribed and sworn to before me
this 22 day of MARCH, 1979.
Notary Public in and for Elko County, Nevada.

GIULIANA MURPHY
Notary Public - State of Nevada
Elko County, Nevada
Commission Expires Nov. 10, 1979

Giuliana Murphy

0 100 200 300 600 900 1200
Scale: 1" = 300'

36809

FILED
MAR 2 8 1979
STATE ENGINEER'S OFFICE

MAP

TO ACCOMPANY APPLICATION TO APPROPRIATE WATER

FOR

IRRIGATION & DOMESTIC

BY LUANE KESLER

FROM AN UNDERGROUND SOURCE

36809