State of Nevada
County of Humboldt } S.S.

I, Robert N. Caldwell, being first duly sworn, depose and say that this map, consisting of 1 sheets, has been correctly drawn from field notes of a survey made by me during January, 1979, that it truly and correctly represents the location and extent of the works used to divert water from underground in Humboldt County by Donald and Wallis McGhie for Irrigation & Domestic purposes, that the proposed point of diversion, the approximate location and size of the diverting channel, all reservoirs or basins, the locations and names of all other works which will cross or connect with the proposed works, and the boundary of all lands, showing by 40 acre subdivisions the areas proposed to be irrigated, are shown and correctly designated thereon.

State [illegible] No. [illegible]

Subscribed and sworn to before me this 27th day of January, 1979.

Robert N. Caldwell
Notary Public

ROBERT L. CAMPBELL
Notary Public - State of Nevada
Humboldt County
My Commission expires Mar. 8, 1981

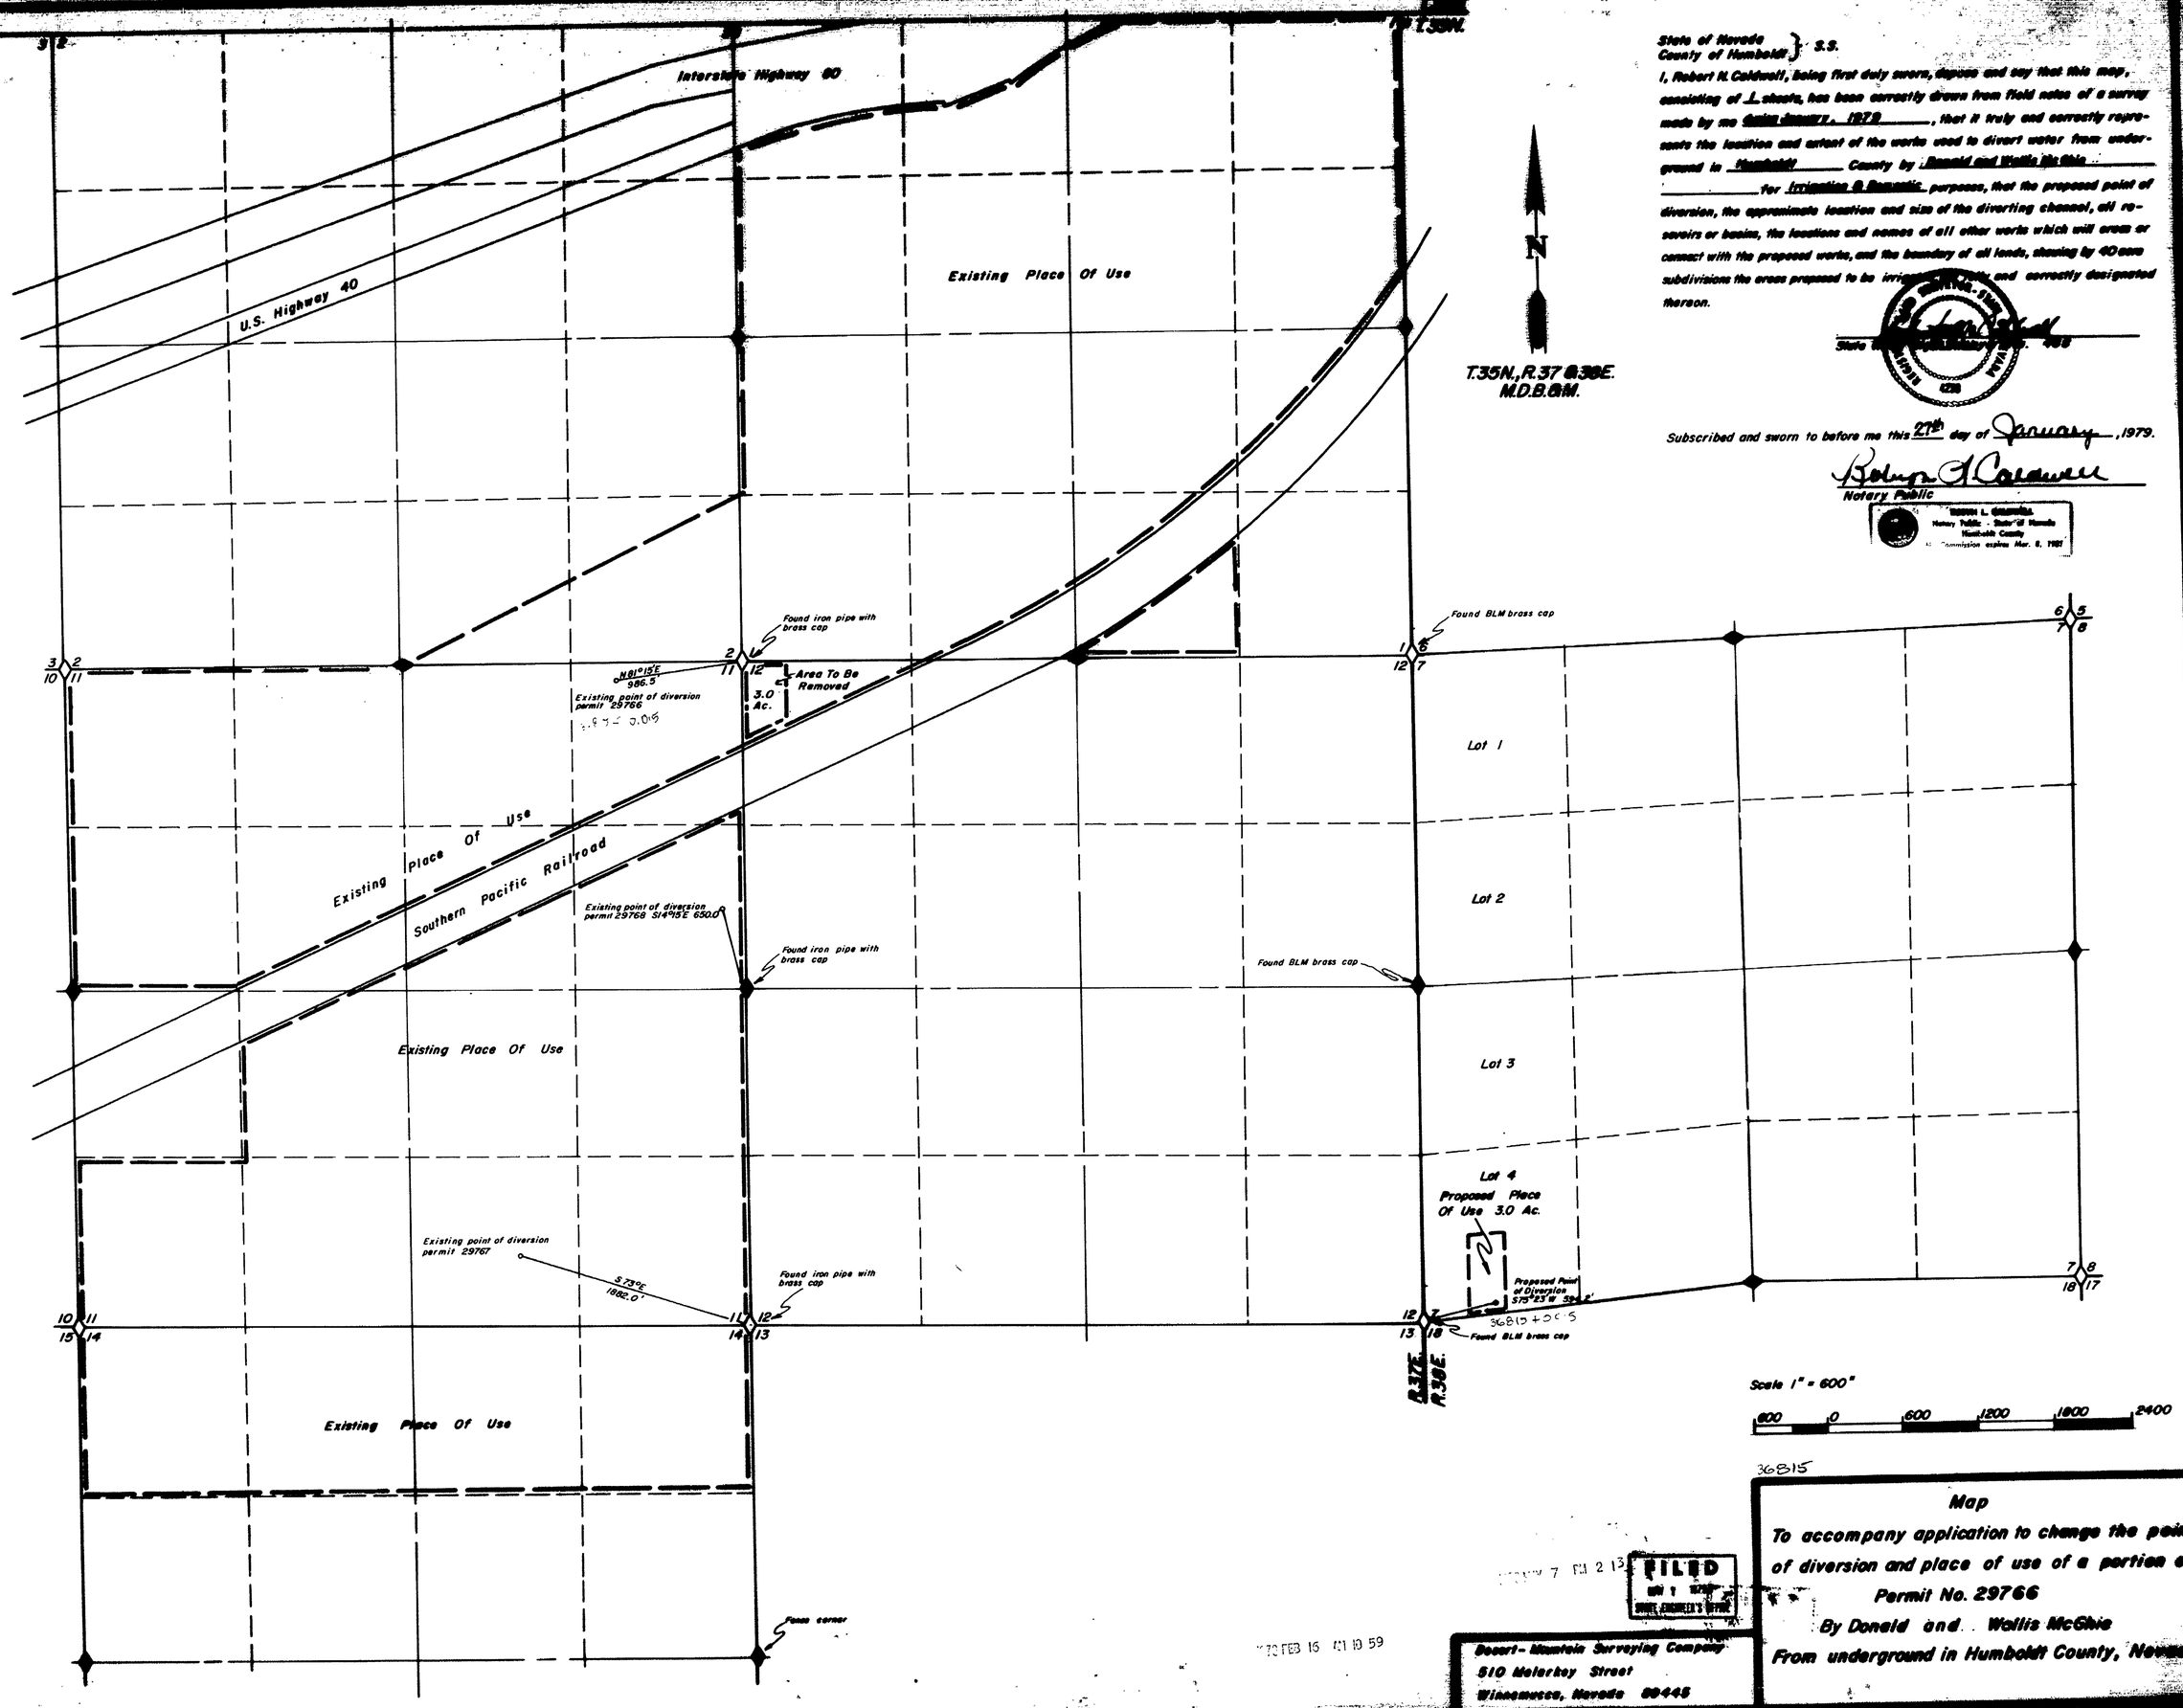

36815

Map

To accompany application to change the point of diversion and place of use of a portion of Permit No. 29766

By Donald and Wallis McGhie

From underground in Humboldt County, Nevada

Desert-Mountain Surveying Company
510 Melarkey Street
Winnemucca, Nevada 89445

FILED
JAN 1 1979
STATE ENGINEER'S OFFICE

79 FEB 16 AM 10 59