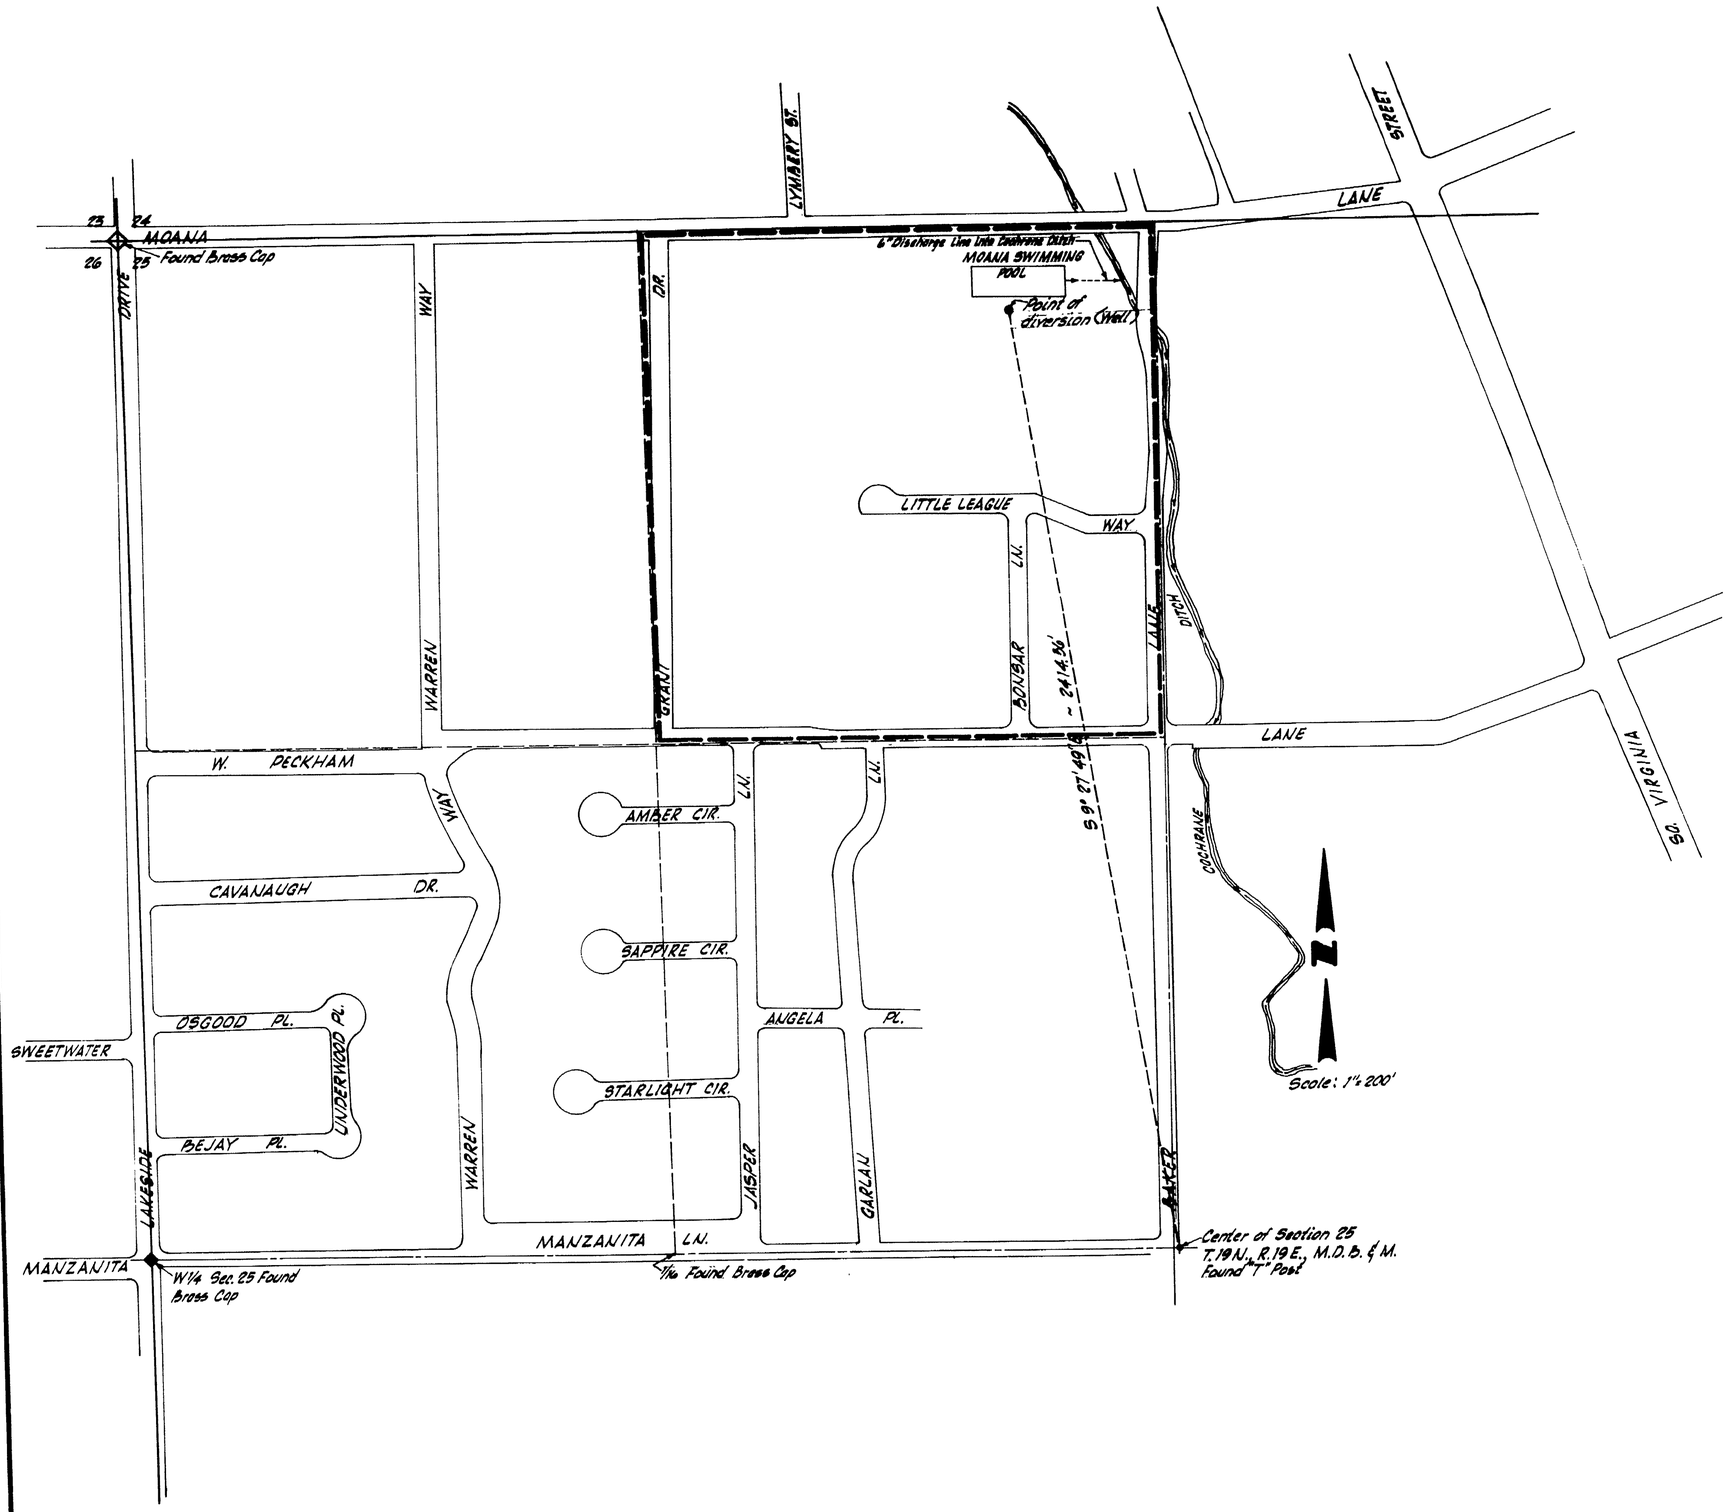


State of Nevada
County of Washoe } ss

I, Gustavo Nunez, being first duly sworn, depose and say that this map, consisting of one sheet, has been correctly drawn to the designated scale from field notes of a survey made under my supervision and direction, on the Fifth day of February, 1979; that it truly and correctly represents the proposed location and extent of the works used to divert water from an underground source in Washoe County, by City of Reno for Recreation (Swimming Pool Heating) & Domestic purposes. That the proposed point of diversion and return, the location of the swimming pool, the approximate size and the location and names of all other works or streams which are crossed by or connected with said works, are fully and correctly designated hereon.

State Water Right Surveyor #520

Subscribed and sworn to before me this 14TH day of February, 1979. Notary Public in and for Washoe County, Nevada.

Anna June Miller
NOTARY PUBLIC

Basis of Bearings: Robert's Subd. - Unit No. 3 Ctr. Sec. Line N89°46'54"E.

Scale: 1" = 200'
400 200 0 200 400

FILED
Feb. 20, 1979
STATE ENGINEER'S OFFICE

CERTIFICATE NO. [redacted] ISSUED [redacted]

# MAP
TO ACCOMPANY APPLICATION
TO
APPROPRIATE WATER & PROOF OF BENEFICIAL USE
FOR
HOT WATER HEATING PURPOSES
By City of Reno
From Underground sources

36833