


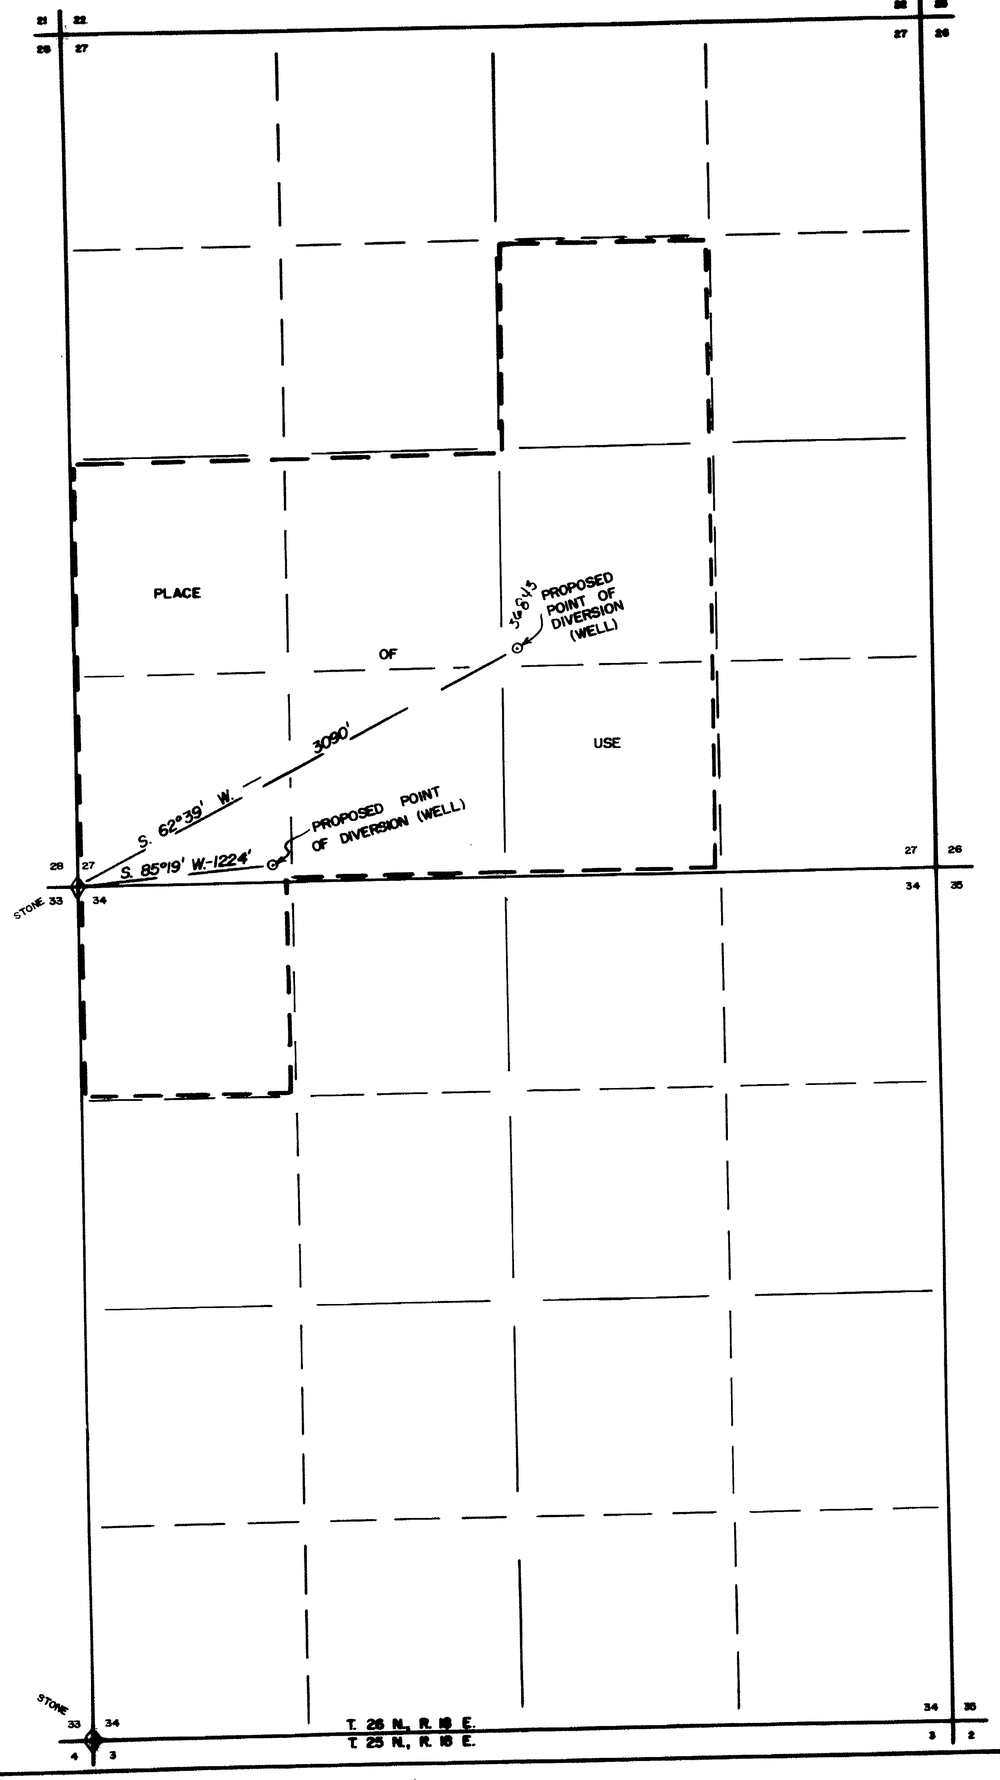


M.D.B. & M.

Basis of bearings shown on this map is Government plat No. 0049, dated 1881.

STATE OF NEVADA
COUNTY OF WASHOE SS:

I, Ernest E. Muller, Sr., being first duly sworn, deposes and say that this map, consisting of one sheet, has been correctly drawn to the designated scale from field notes of a survey made by me on the 25th day of May, 1979, that it truly and correctly represents the proposed location and extent of the works used to divert water from an underground source in Washoe County by JAMES T. MACRES for irrigation and domestic purposes. That the proposed point of diversion, the approximate location and size of the diverting channel, all reservoirs or basins, the location and names of all other works which will cross or connect with the proposed works, and the boundary of all lands, showing by 40-acre subdivisions the areas proposed to be irrigated, are fully and correctly designated thereon.

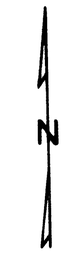State Water Right Surveyor No. 273

Subscribed and sworn to before me this fourth day of June, 1979.

Notary Public in and for Nevada

NELLIE S. HASS
NOTARY PUBLIC NEVADA
CARSON CITY
My Commission Expires: DEC. 14, 1981

SCALE: 1 INCH = 500 FEET

500 0 660 1320 2640

FILED
JUN 11 1979
STATE ENGINEER

OFFICE
STATE ENGINEER

36843

MAP
TO ACCOMPANY APPLICATION
TO APPROPRIATE WATER
BY
JAMES T. MACRES
FOR
IRRIGATION AND DOMESTIC PURPOSES
FROM
AN UNDERGROUND SOURCE

79.06.11.

79.06.11.

36843