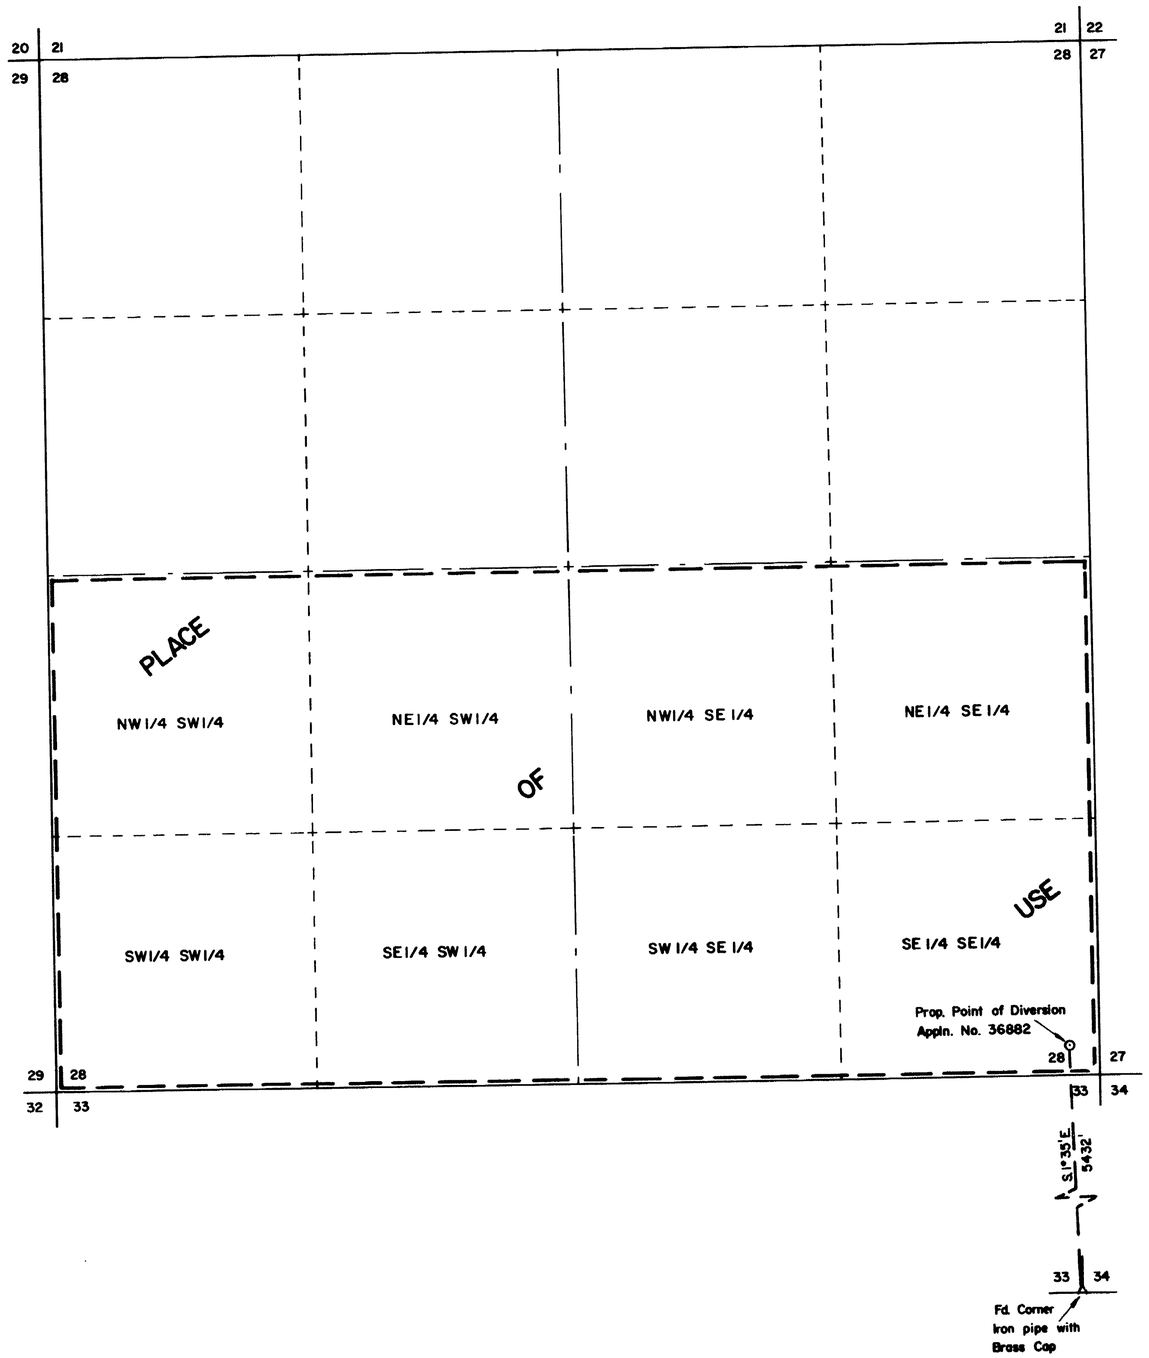

N

T. 22 N., R. 47 E. M.D.M.

STATE OF NEVADA }
COUNTY OF ELKO } S.S.

I, William A. Nisbet, being first duly sworn, depose and say that this map, consisting of one sheet, has been correctly drawn to the designated scale from field notes of a survey made under my supervision and direction, on the 6th day of August, 1979; that it truly and correctly represents the proposed location and extent of the works used to divert water from an UNDERGROUND SOURCE in LANDER COUNTY by HOWARD GLENN ELLIOTT for IRRIGATION & DOMESTIC PURPOSES. That the proposed point of diversion, the approximate location and size of the diverting channel or other conduit, the place and manner of use, and the location and names of all other works or streams which are crossed by or connected with said works, are fully and correctly designated thereon.

William A. Nisbet
State Water Right Surveyor No. 448

REGISTERED LAND SURVEYOR - STATE OF NEVADA
WILLIAM A. NISBET
No. 448
3805

Subscribed and sworn to before me this 7th day of Aug, 1979.
Notary Public in and for Elko County, Nevada.

Leora Bernadot

LEORA BERNADOT
Notary Public - State of Nevada
Elko County Nevada
Commission expires May 2, 1982

Basis of Bearings, Magnetic Var. 17° E.

0 400 800 1200 1600 2000
Scale: 1" = 400'

36882

OFFICE
STATE ENGINEER

FILED
AUG 1 0 1979
STATE ENGINEER'S OFFICE

1	B.N.	8-7	FIELD INFO.		
NO.	BY	DATE	DESCRIPTION REVISIONS	CHK'D	APP'D

DRAWN BY D. PLUMB | APPROVED BY
JOB NO. 2291-001 | DATE JULY, 1979

MAP
TO ACCOMPANY APPLICATION TO
APPROPRIATE WATER
FOR IRRIGATION & DOMESTIC PURPOSES
BY HOWARD GLENN ELLIOTT
FROM UNDERGROUND SOURCE

CHILTON ENGINEERING
481 COURT STREET ELKO, NEVADA

W79034

36882