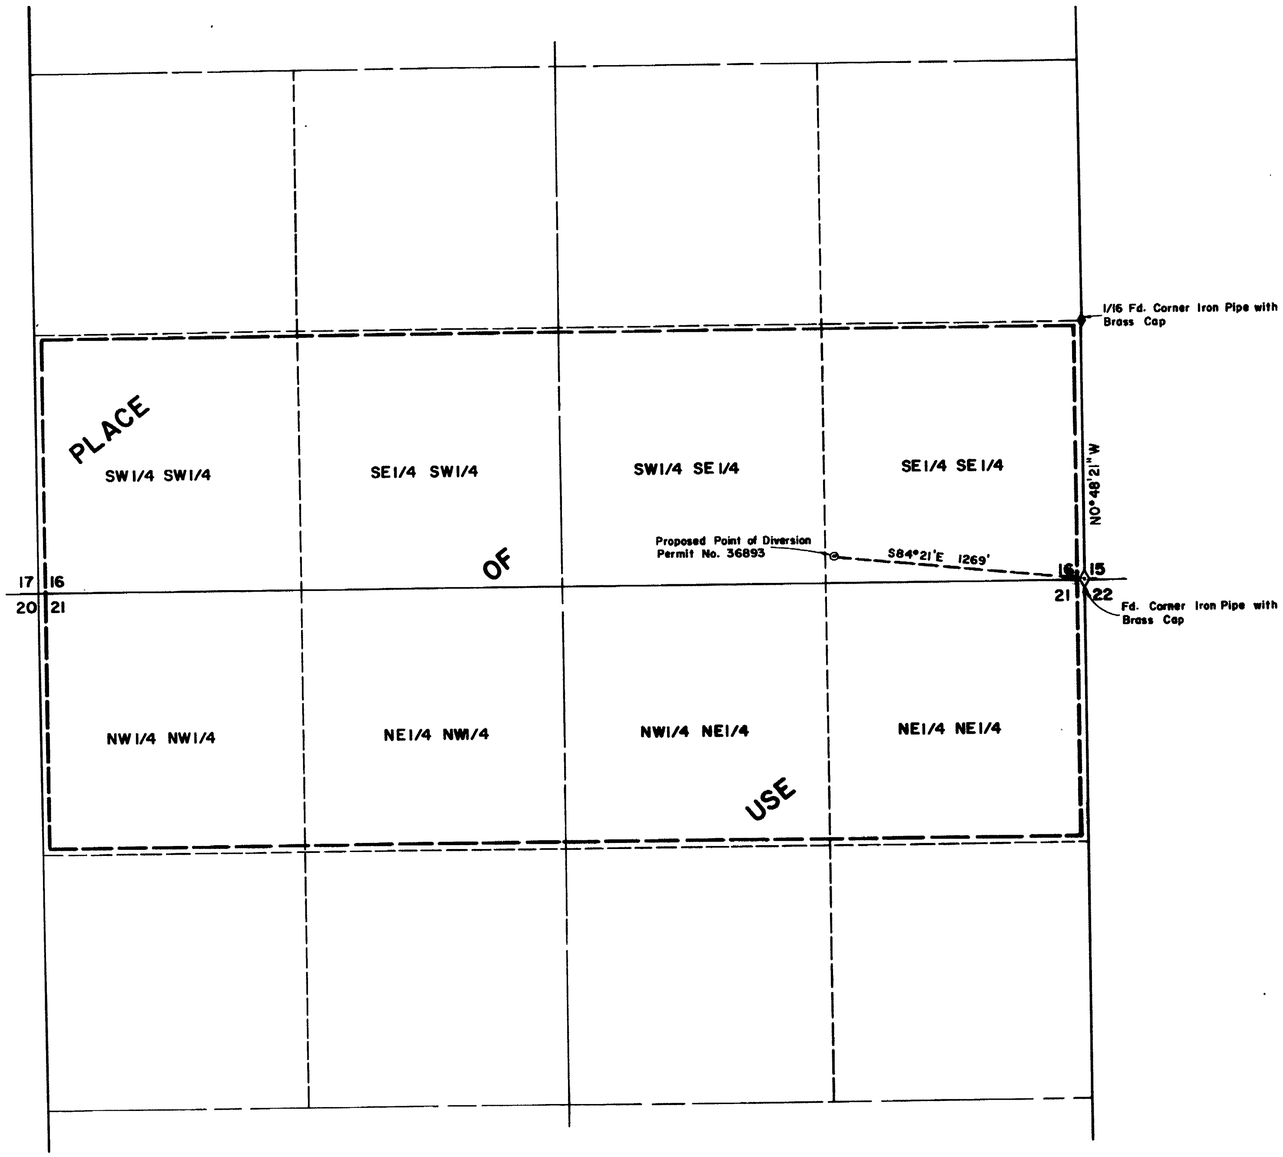

N

T. 33N., R. 56E. M.D.M.

STATE OF NEVADA }
COUNTY OF ELKO } S.S.

I, William A. Nisbet, being first duly sworn, depose and say that this map, consisting of one sheet, has been correctly drawn to the designated scale from field notes of a survey made under my supervision and direction on the 4th day of July, 1979; that it truly and correctly represents the proposed location and extent of the works used to divert water from an UNDERGROUND SOURCE in ELKO COUNTY, by LONNIE RAY TODD for IRRIGATION & DOMESTIC PURPOSES. That the proposed point of diversion, the approximate location and size of the diverting channel or other conduit, the place and manner of use, and the location and names of all other works or streams which are crossed by or connected with said works, are fully and correctly designated thereon.

William A. Nisbet
State Water Right Surveyor

REGISTERED LAND SURVEYOR - STATE OF NEVADA
WILLIAM A. NISBET
3805

Subscribed and sworn to before me this 20th day of July, 1979
Notary Public in and for Elko County, Nevada.

Leora Bernadot

LEORA BERNADOT
Notary Public - State of Nevada
Elko County, Nevada
Commission expires May 2, 1982

Basis of Bearings: Record of Survey for Trico Development.

0 400' 800' 1200' 1600' 2000'
SCALE: 1" = 400'

36893

FILED
JUL 23 1979
STATE ENGINEER'S OFFICE

OFFICE
STATE ENGINEER

MAP
TO ACCOMPANY APPLICATION TO
APPROPRIATE WATER
FOR IRRIGATION & DOMESTIC PURPOSES
BY LONNIE RAY TODD
FROM UNDERGROUND SOURCE

REVISIONS

DRAWN BY S.B. | APPROVED BY [illegible]
JOB NO. 2286-001 | DATE JULY, 1979

CHILTON ENGINEERING
421 COURT STREET ELKO, NEVADA

W79032

36893