STATE OF NEVADA
S.S.
CARSON CITY

I, B.J. Vasey, being first duly sworn, depose and say that this map, consisting of one sheet has been correctly drawn to the designated scale from field notes of a survey made under my supervision and direction, between the 1st and 9th day of August 1979, that it truly and correctly represents the proposed location and extent of the works used to divert water from UNNAMED SPRINGS in HUMBOLDT COUNTY, by the NEVADA GARVEY RANCHES, INC. for STOCKWATERING and DOMESTIC purposes. That the proposed points of diversion, the approximate sizes and locations of the diverting channels or other conduits, the place and and manner of use, and the location and names of all other works or streams which are crossed by, or connected with the said works, are fully and correctly designated thereon.

B J Vasey
State Water Right Surveyor No. 306

Subscribed and sworn to before me this 14th day of August, 1979. Notary Public in and for Carson City, Nevada.

GERALDINE B. TYSON
Notary Public — State of Nevada
County of Carson
My Commission Expires April 26, 1981

Geraldine B. Tyson

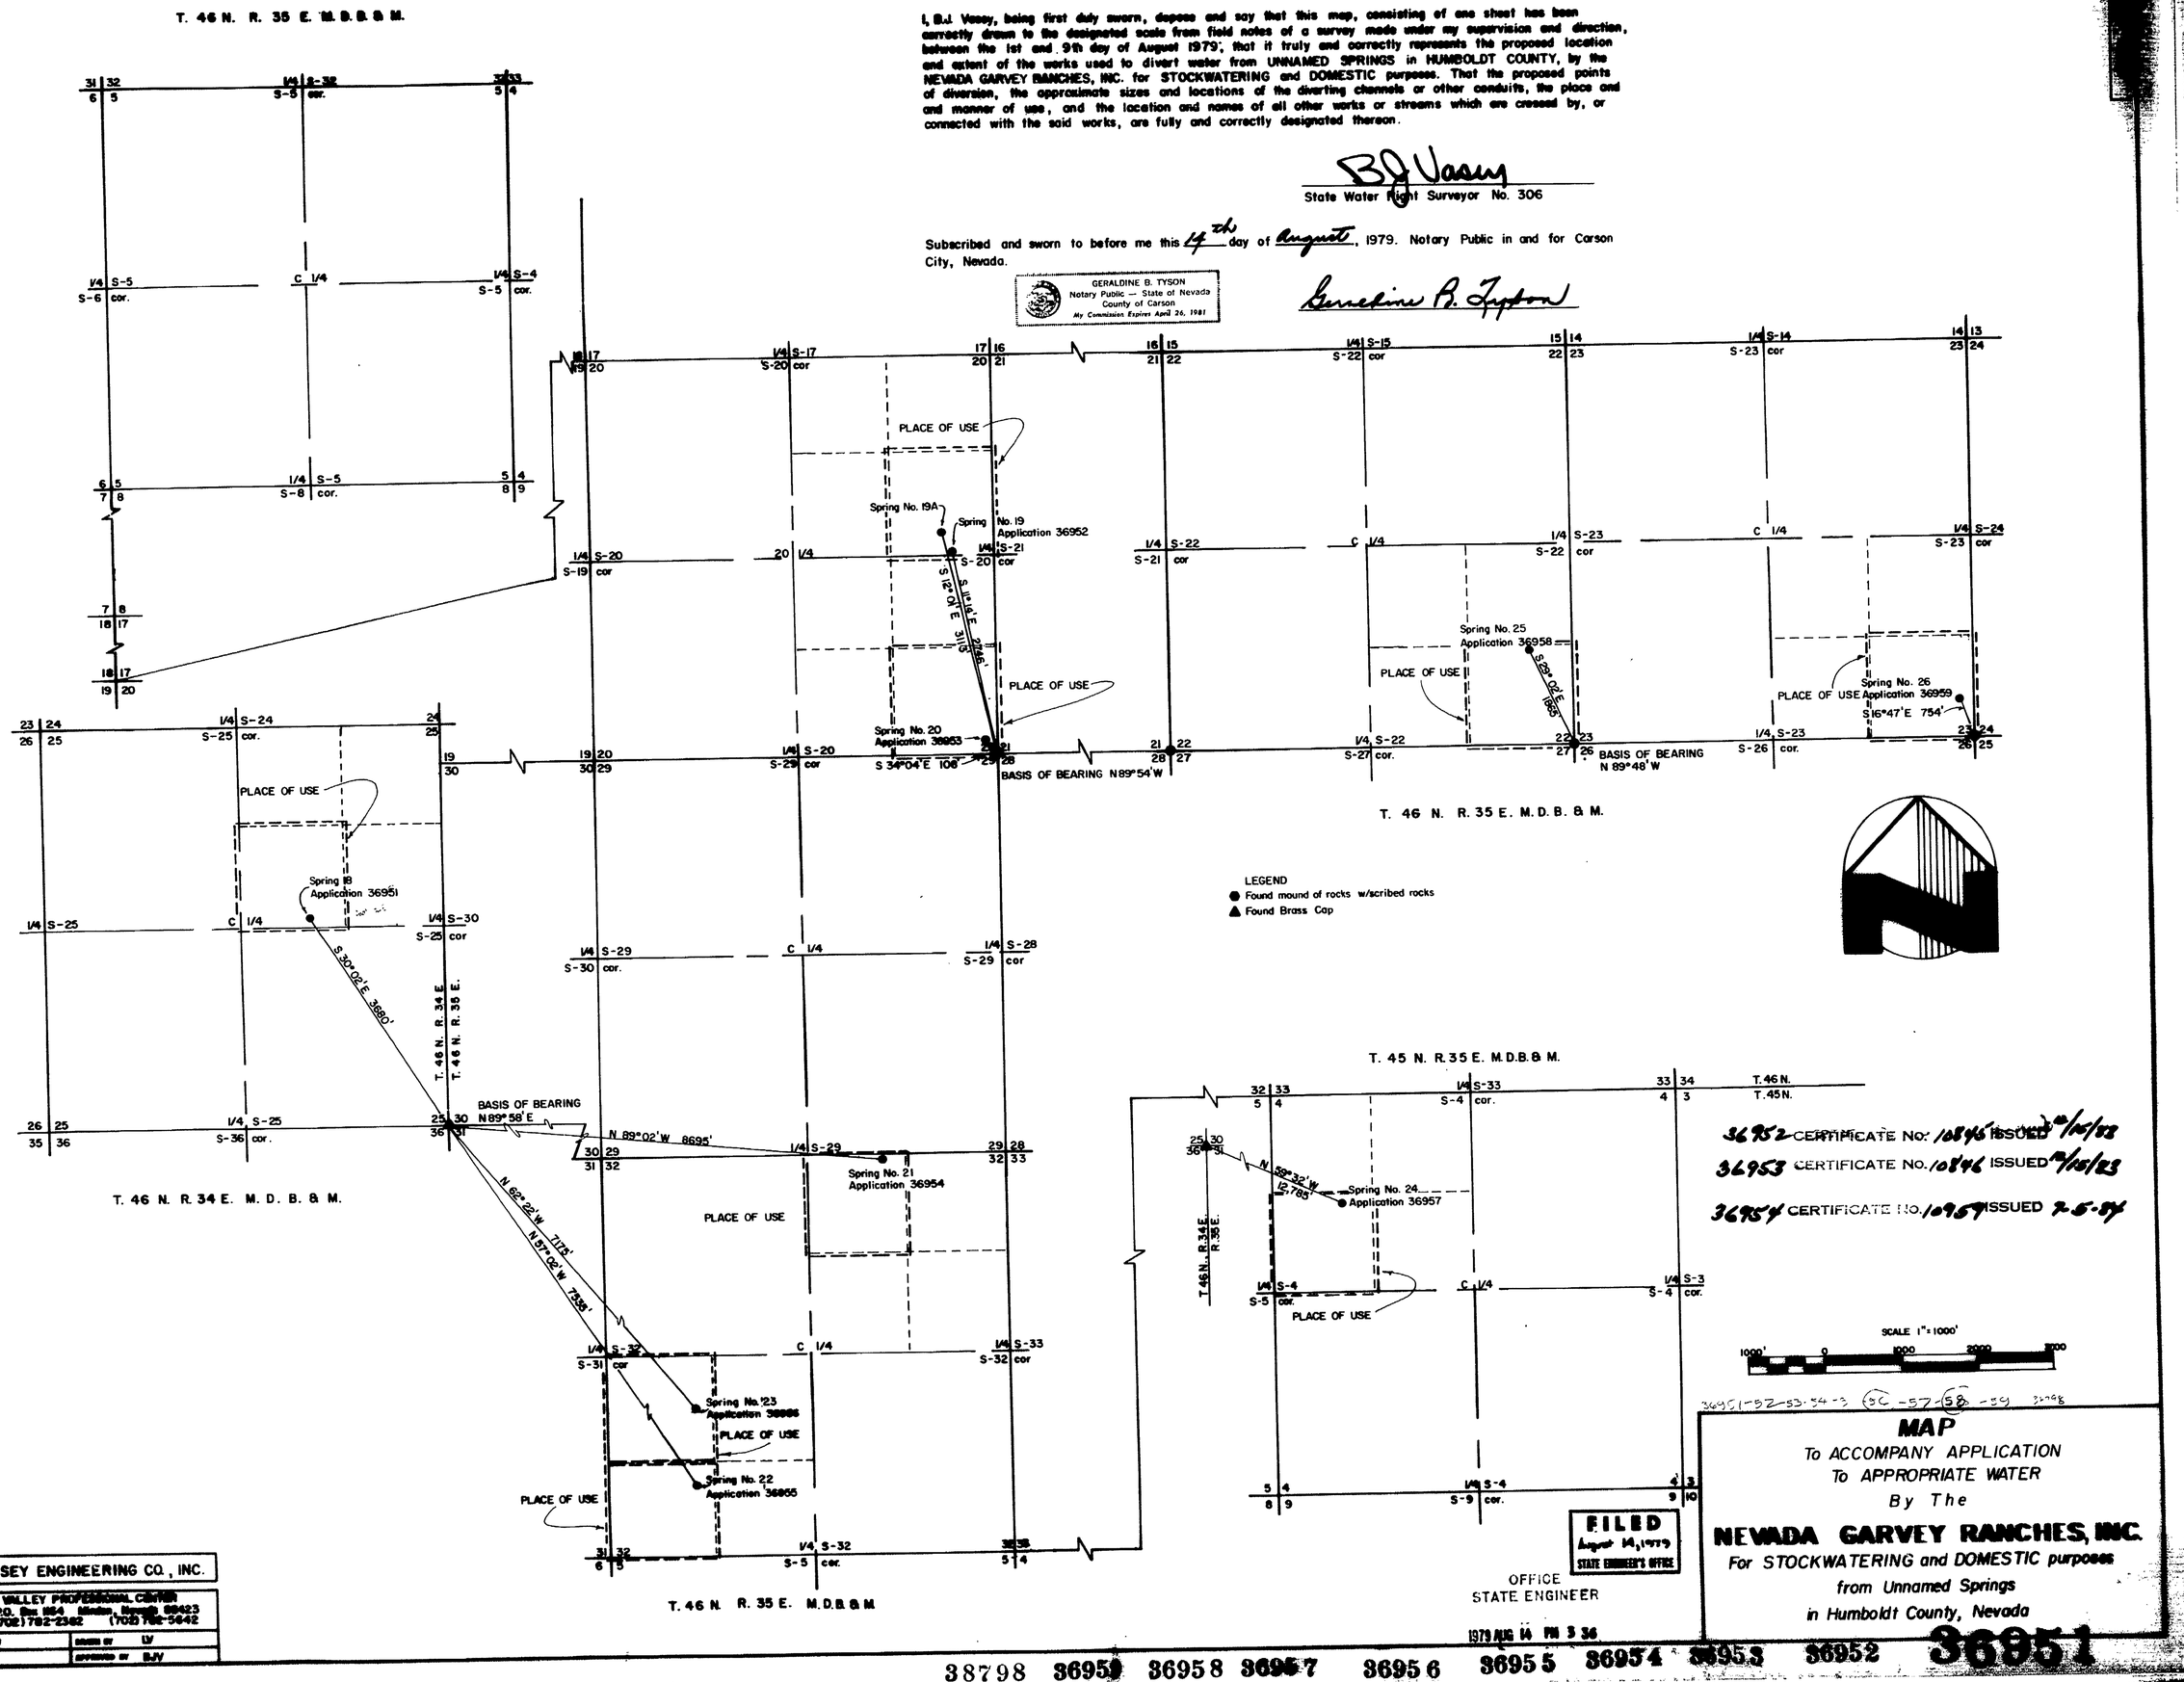

36952 CERTIFICATE NO. 10845 ISSUED 12/15/83
36953 CERTIFICATE NO. 10846 ISSUED 12/15/83
36954 CERTIFICATE NO. 10959 ISSUED 7-5-84

36951-52-53-54-3 (56)-57-(58)-59 32798

FILED
August 14, 1979
STATE ENGINEER'S OFFICE

OFFICE
STATE ENGINEER

1979 AUG 14 PM 3 36

MAP
To ACCOMPANY APPLICATION
To APPROPRIATE WATER
By The
NEVADA GARVEY RANCHES, INC.
For STOCKWATERING and DOMESTIC purposes
from Unnamed Springs
in Humboldt County, Nevada

VASEY ENGINEERING CO., INC.
VALLEY PROFESSIONAL CENTER
P.O. Box 1164 Minden, Nevada 89423
(702) 782-2362 (702) 782-5642

DATE JULY 1979	DRAWN BY LV
JOB NO.	APPROVED BY BJV

38798 36959 36958 36957 36956 36955 36954 36953 36952 36951