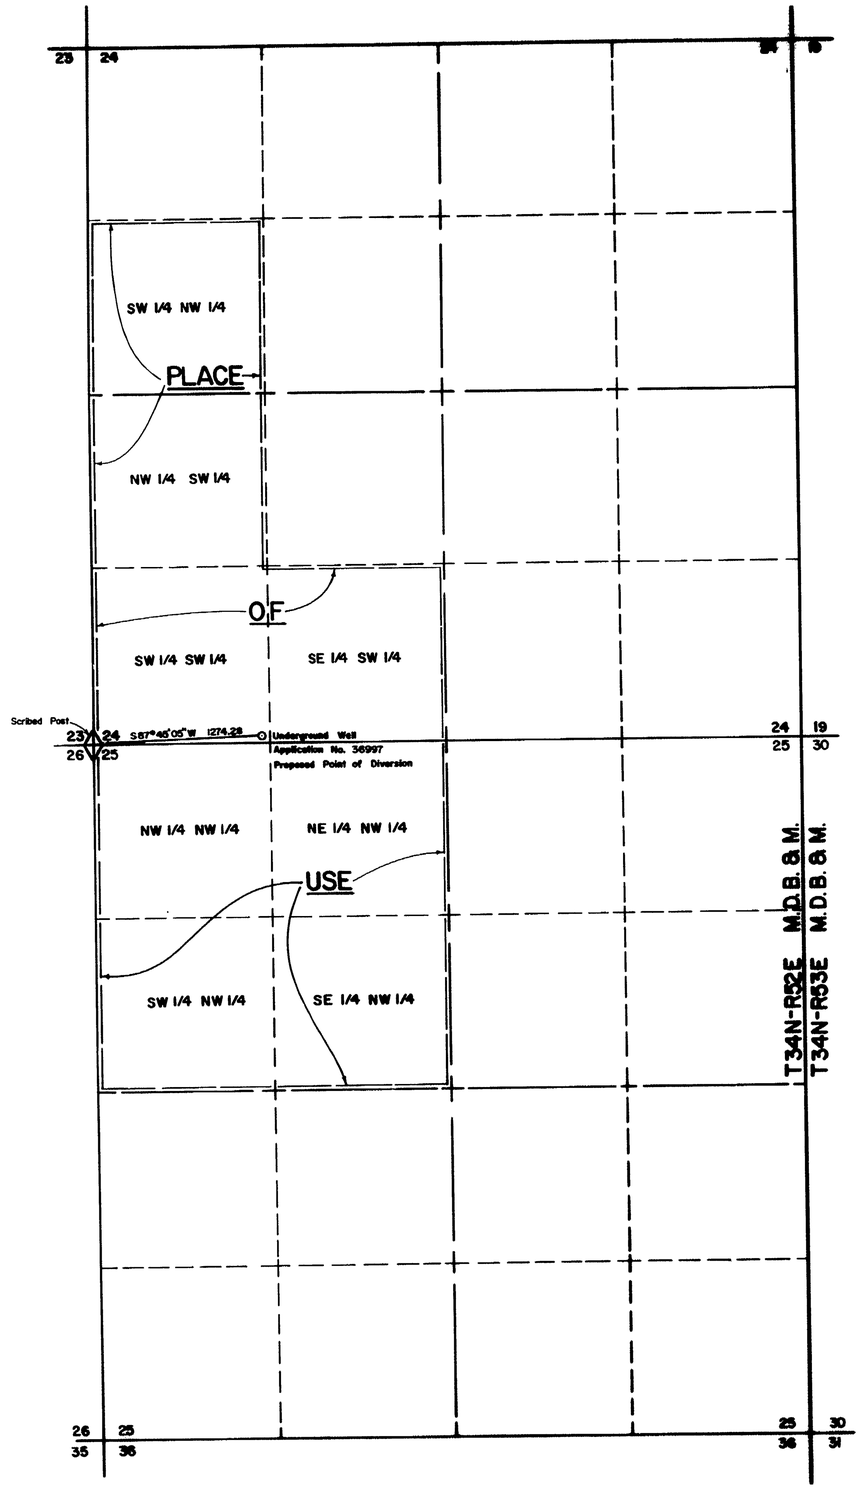

BASIS OF BEARING:
TRUE NORTH USING MAGNETIC DECLINATION OF 17 1/2°

STATE OF NEVADA
COUNTY OF ELKO } S.S.

I, ALAN S. BOYACK, BEING FIRST DULY SWORN, DEPOSE AND SAY THAT THIS MAP, CONSISTING OF ONE SHEET, HAS BEEN CORRECTLY DRAWN TO THE DESIGNATED SCALE FROM FIELD NOTES OF A SURVEY MADE UNDER MY SUPERVISION AND DIRECTION, BETWEEN THE 29TH DAY AND 30TH DAY OF AUGUST, 1979; THAT IT TRULY AND CORRECTLY REPRESENTS THE PROPOSED LOCATION AND EXTENT OF THE WORKS USED TO DIVERT WATER FROM UNDERGROUND IN ELKO COUNTY BY JOSEPH F. KAISER FOR IRRIGATION PURPOSES. THAT THE PROPOSED POINT OF DIVERSION, THE APPROXIMATE LOCATION AND SIZE OF THE DIVERTING CHANNEL, ALL RESERVOIRS OR BASINS, THE LOCATION AND NAMES OF ALL OTHER WORKS WHICH WILL CROSS OR CONNECT WITH THE PROPOSED WORKS, AND THE BOUNDARY OF ALL LANDS, SHOWING BY 40-ACRE SUBDIVISIONS, ARE FULLY AND CORRECTLY DESIGNATED THEREON.

Alan S. Boyack
STATE WATER RIGHT SURVEYOR NO. 358

SUBSCRIBED AND SWORN TO BEFORE ME THIS 4th DAY OF September, 1979

Linda L. Reynolds
NOTARY PUBLIC IN AND FOR ELKO COUNTY, NEVADA

LINDA L. REYNOLDS
Notary Public - State of Nevada
Elko County Nevada
My Commission Expires May 5, 1981

SCALE: 1" = 600'

0 300 600 1200 1800 2400 3000

36997

FILED
SEP 5 1979
STATE ENGINEER'S OFFICE

OFFICE
STATE ENGINEER
1979 SEP 5 PM 2 54

MAP

TO ACCOMPANY APPLICATION TO APPROPRIATE WATER FOR IRRIGATION

BY

JOSEPH F. KAISER

FROM AN UNDERGROUND SOURCE

BOYACK SURVEYING Elko, Nevada W-79114 1" = 4

36997