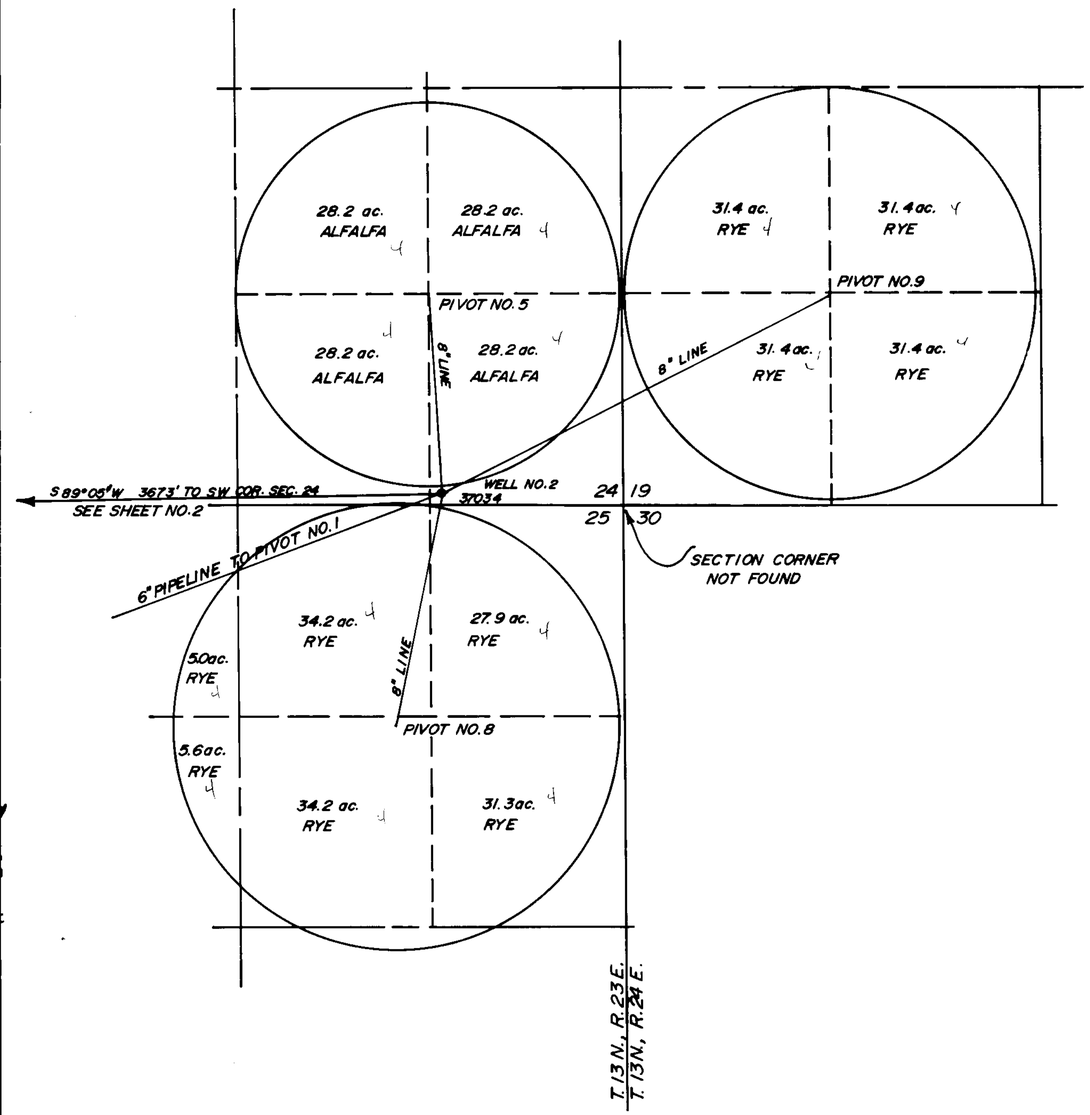

CULTURAL TABULATION

37028	26	SW1/4 NE1/4	13	23	21.1	GRAIN
	"	SE1/4 NW1/4	"	"	34.8	"
	"	SW1/4 NW1/4	"	"	5.5	"
	"	NW1/4 SW1/4	"	"	6.7	"
	"	NE1/4 SW1/4	"	"	35.0	"
	"	NW1/4 SE1/4	"	"	21.7	"
	"	SW1/4 NW1/4	"	"	13.1	ALFALFA
	"	NW1/4 SW1/4	"	"	14.7	ALFALFA
	27	SE1/4 NE1/4	"	"	35.1	"
	"	SW1/4 NE1/4	"	"	11.7	"
	"	NW1/4 SE1/4	"	"	13.2	"
	"	NE1/4 SE1/4	"	"	57.8	"
	25	NW1/4 SW1/4	"	"	29.5	RYE GRASS
	"	SW1/4 SW1/4	"	"	22.5	" "
	26	NE1/4 SE1/4	"	"	37.7	" "
	"	SE1/4 SE1/4	"	"	31.2	" "
	"	NW1/4 SE1/4	"	"	5.8	" "
	"	SW1/4 SE1/4	"	"	3.9	" "
TOTAL					381.0	
37029,31,32	26	SW1/4 SW1/4	"	"	31.1	RYE GRASS
	27	SE1/4 SE1/4	"	"	27.4	" "
	34	NE1/4 NE1/4	"	"	50.0	" "
	35	NW1/4 NW1/4	"	"	33.5	" "
	27	SE1/4 SE1/4	"	"	0.5	ALFALFA
	27	SW1/4 SE1/4	"	"	27.8	ALFALFA
	27	SE1/4 SW1/4	"	"	24.2	"
	34	NE1/4 NW1/4	"	"	28.8	"
	"	NW1/4 NE1/4	"	"	33.6	"
	"	NE1/4 NE1/4	"	"	0.7	"
	"	SW1/4 NE1/4	"	"	0.4	"
	"	SE1/4 NW1/4	"	"	0.3	"
TOTAL					238.4	
37030,34	25	NW1/4 NW1/4	13	23	27.3	RYE GRASS
	"	SW1/4 NW1/4	"	"	23.6	" "
	26	NE1/4 NE1/4	"	"	36.3	" "
	"	SE1/4 NE1/4	"	"	33.5	" "
	"	NW1/4 NE1/4	"	"	8.4	" "
	"	SW1/4 NE1/4	"	"	4.9	" "
TOTAL					131.0	
37034	24	NE1/4 SE1/4	13	23	28.2	ALFALFA
	"	NW1/4 SE1/4	"	"	28.2	"
	"	SE1/4 SE1/4	"	"	28.2	"
	"	SW1/4 SE1/4	"	"	28.2	"
	25	NE1/4 NE1/4	"	"	27.9	RYE GRASS
	"	NW1/4 NE1/4	"	"	34.2	" "
	"	NE1/4 NW1/4	"	"	5.0	" "
	"	SE1/4 NE1/4	"	"	31.3	" "
	"	SW1/4 NE1/4	"	"	34.2	" "
	"	SE1/4 NW1/4	"	"	5.6	" "
	19	NW1/4 SW1/4	"	24	31.4	" "
	"	NE1/4 SW1/4	"	"	31.4	" "
	"	SW1/4 SW1/4	"	"	31.4	" "
	"	SE1/4 SW1/4	"	"	31.4	" "
TOTAL					376.6	

STATE OF CALIFORNIA
COUNTY OF MONO

I, BRUCE L. RICE, BEING FIRST DULY SWORN, DEPOSE AND SAY THAT THIS MAP, CONSISTING OF 2 SHEETS HAS BEEN CORRECTLY DRAWN TO THE DESIGNATED SCALE FROM FIELD NOTES OF A SURVEY MADE BY ME ON APRIL 20, 1982; THAT IT TRULY AND CORRECTLY REPRESENTS THE PROPOSED LOCATION AND EXTENT OF THE WORKS USED TO DIVERT WATER FROM UNDERGROUND SOURCES IN LYON COUNTY BY TRINOX CO FOR IRRIGATION PURPOSES UNDER PERMITS NO. 37028, 37029, 37030, 37031, 37032, AND 37034. THAT THE POINT OF DIVERSION, THE LOCATION, SIZE OF THE DIVERTING CHANNEL, LOCATION AND DESCRIPTION OF ALL MEASURING DEVICES, THE LOCATION AND EXTENT OF LANDS OWNED OR CONTROLLED BY THE APPLICANT UPON WHICH WATER APPLIED FOR UNDER PERMITS NO. 37028, 37029, 37030, 37031, 37032, AND 37034, IS USED, TOGETHER WITH THE AREA AND KIND OF CULTURE IN EACH 40-ACRE SUBDIVISION, AND THE LOCATION AND NAMES OF ALL OTHER WORKS OR STREAMS WHICH ARE CROSSED BY OR CONNECTED WITH THE SAID WORKS ARE FULLY AND CORRECTLY DESIGNATED THEREON.

Bruce L. Rice
STATE WATER RIGHT SURVEYOR

SUBSCRIBED AND SWORN TO BEFORE ME THIS 11 DAY OF May, 1982
NOTARY PUBLIC IN AND FOR

J Meade

OFFICIAL SEAL
J MEADE
NOTARY PUBLIC - CALIFORNIA
MONO COUNTY
My comm. expires MAY 28, 1983

SCALE: 1" = 500'

500 0 500 1000 1500

37028 CERTIFICATE NO 10568 ISSUED JAN 28 1983
37029 CERTIFICATE NO 10569 ISSUED JAN 28 1983
37030 10570 ISSUED JAN 28 1983
37031 10571 JAN 28 1983
37032 10572 JAN 28 1983
37034 10573 JAN 28 1983

FILED
JUL 21 1982
STATE ENGINEER'S OFFICE

BRUCE L. RICE
Civil Engineering & Surveying
P.O. BOX 642
BRIDGEPORT, CA

MAP
TO ACCOMPANY PROOFS OF BENEFICIAL USE UNDER PERMITS 37028, 37029, 37030, 37031, 37032, 37034.

BY: TRINOX COMPANY

FROM: UNDERGROUND SOURCES

FOR: IRRIGATION & DOMESTIC

71058 71057 71056 71055 71054 71053 71052 71051 69452 69451 69450 68778 68777 68776 68774 ~~68773~~ 68754 68256 63726 63725 63724 37034 37032 37031 37030 37029 37028

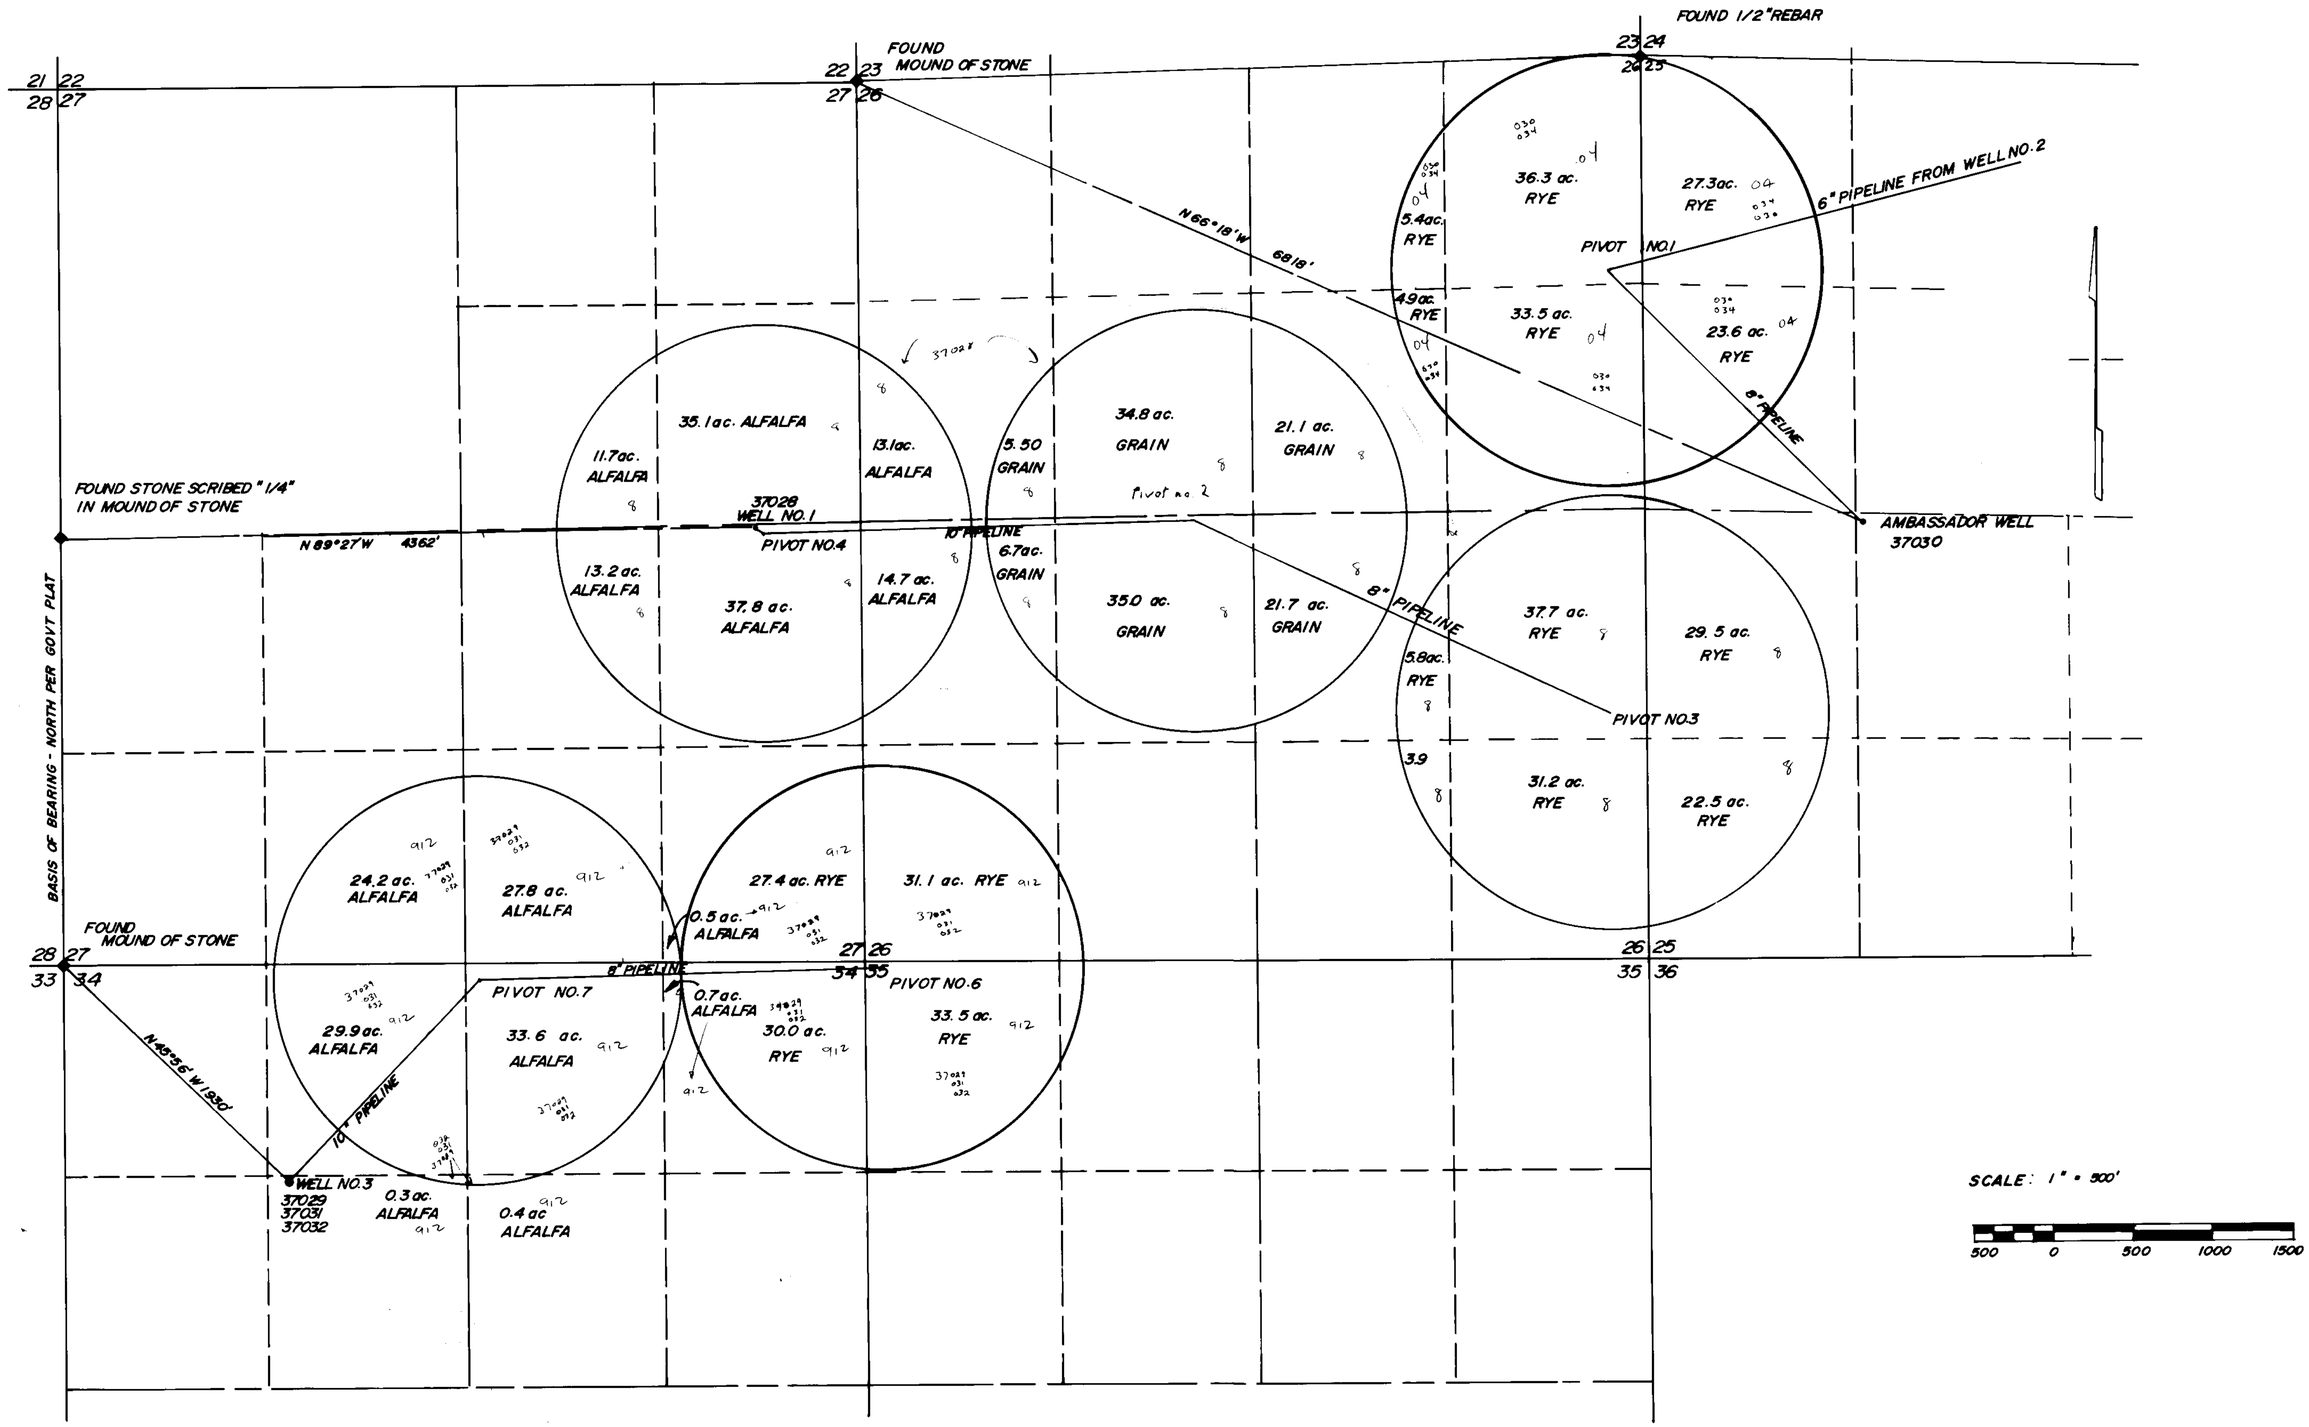

T. 13 N., R. 23 E., M. D. B. & M.

SEE SHEET 1 OF 2 FOR CULTURAL TABULATION

MAP
TO ACCOMPANY PROOFS OF BENEFICIAL USE UNDER PERMITS 37028, 37029, 37030, 37031, 37032 AND 37034.

BY: TRINOX COMPANY
FROM: UNDERGROUND SOURCES
FOR: IRRIGATION & DOMESTIC

BRUCE L. RICE
Civil Engineering & Surveying
P.O. BOX 642
BRIDGEPORT, CA

71058 71057 71056 71055 71054 71053 71052 71051 69452 69451 69450 68777 68776 68774 68775 68257 63846 63847 63843 63844 63845 63723 63722 63721 63720 63719 63718 37034 37032 37031 37030 37029 37028