STATE OF NEVADA
COUNTY OF CLARK } SS

I, JAY M. RASSLER, BEING FIRST DULY SWORN, DEPOSE AND SAY THAT THIS MAP, CONSISTING OF ONE SHEET, HAS BEEN CORRECTLY DRAWN TO THE DESIGNATED SCALE FROM FIELD NOTES OF A SURVEY MADE BY ME, ON THE 19TH DAY OF OCTOBER, 1979; THAT IT TRULY AND CORRECTLY REPRESENTS THE PROPOSED LOCATION AND EXTENT OF THE WORKS USED TO DIVERT WATER FROM THE HENDERSON WASTE WATER TREATMENT PLANT IN CLARK COUNTY, NEVADA, BY THE CITY OF HENDERSON FOR IRRIGATION PURPOSES, THAT THE PROPOSED POINT OF DIVERSION, THE APPROXIMATE LOCATION AND SIZE OF DIVERTING CHANNEL, AND ALL OTHER WORKS WHICH WILL CROSS OR CONNECT WITH THE PROPOSED WORKS, ARE FULLY AND CORRECTLY DESIGNATED HEREON.

JAY M. RASSLER, R.P.E.
STATE WATER RIGHTS SURVEYOR NO. 477

SUBSCRIBED AND SWORN TO BEFORE ME THIS 1st DAY OF October 1979.
NOTARY PUBLIC IN AND FOR CLARK COUNTY, NEVADA.

Dorothy A. Vondenhrink
NOTARY PUBLIC

NOTARY PUBLIC - NEV.
COUNTY OF CLARK
DOROTHY A. VONDENHRINK
My Appointment Expires
March 21, 1983

**BASIS OF BEARINGS:**
THE BEARING OF N 89°58'45"E OF THE SOUTH LINE OF SEC. 36, T. 21 S., R. 62 E. M.D.B.&M. AS SHOWN ON CITY OF HENDERSON CITY ENGINEERS PLAT, WAS USED AS BASIS OF BEARINGS FOR THIS PLAT.

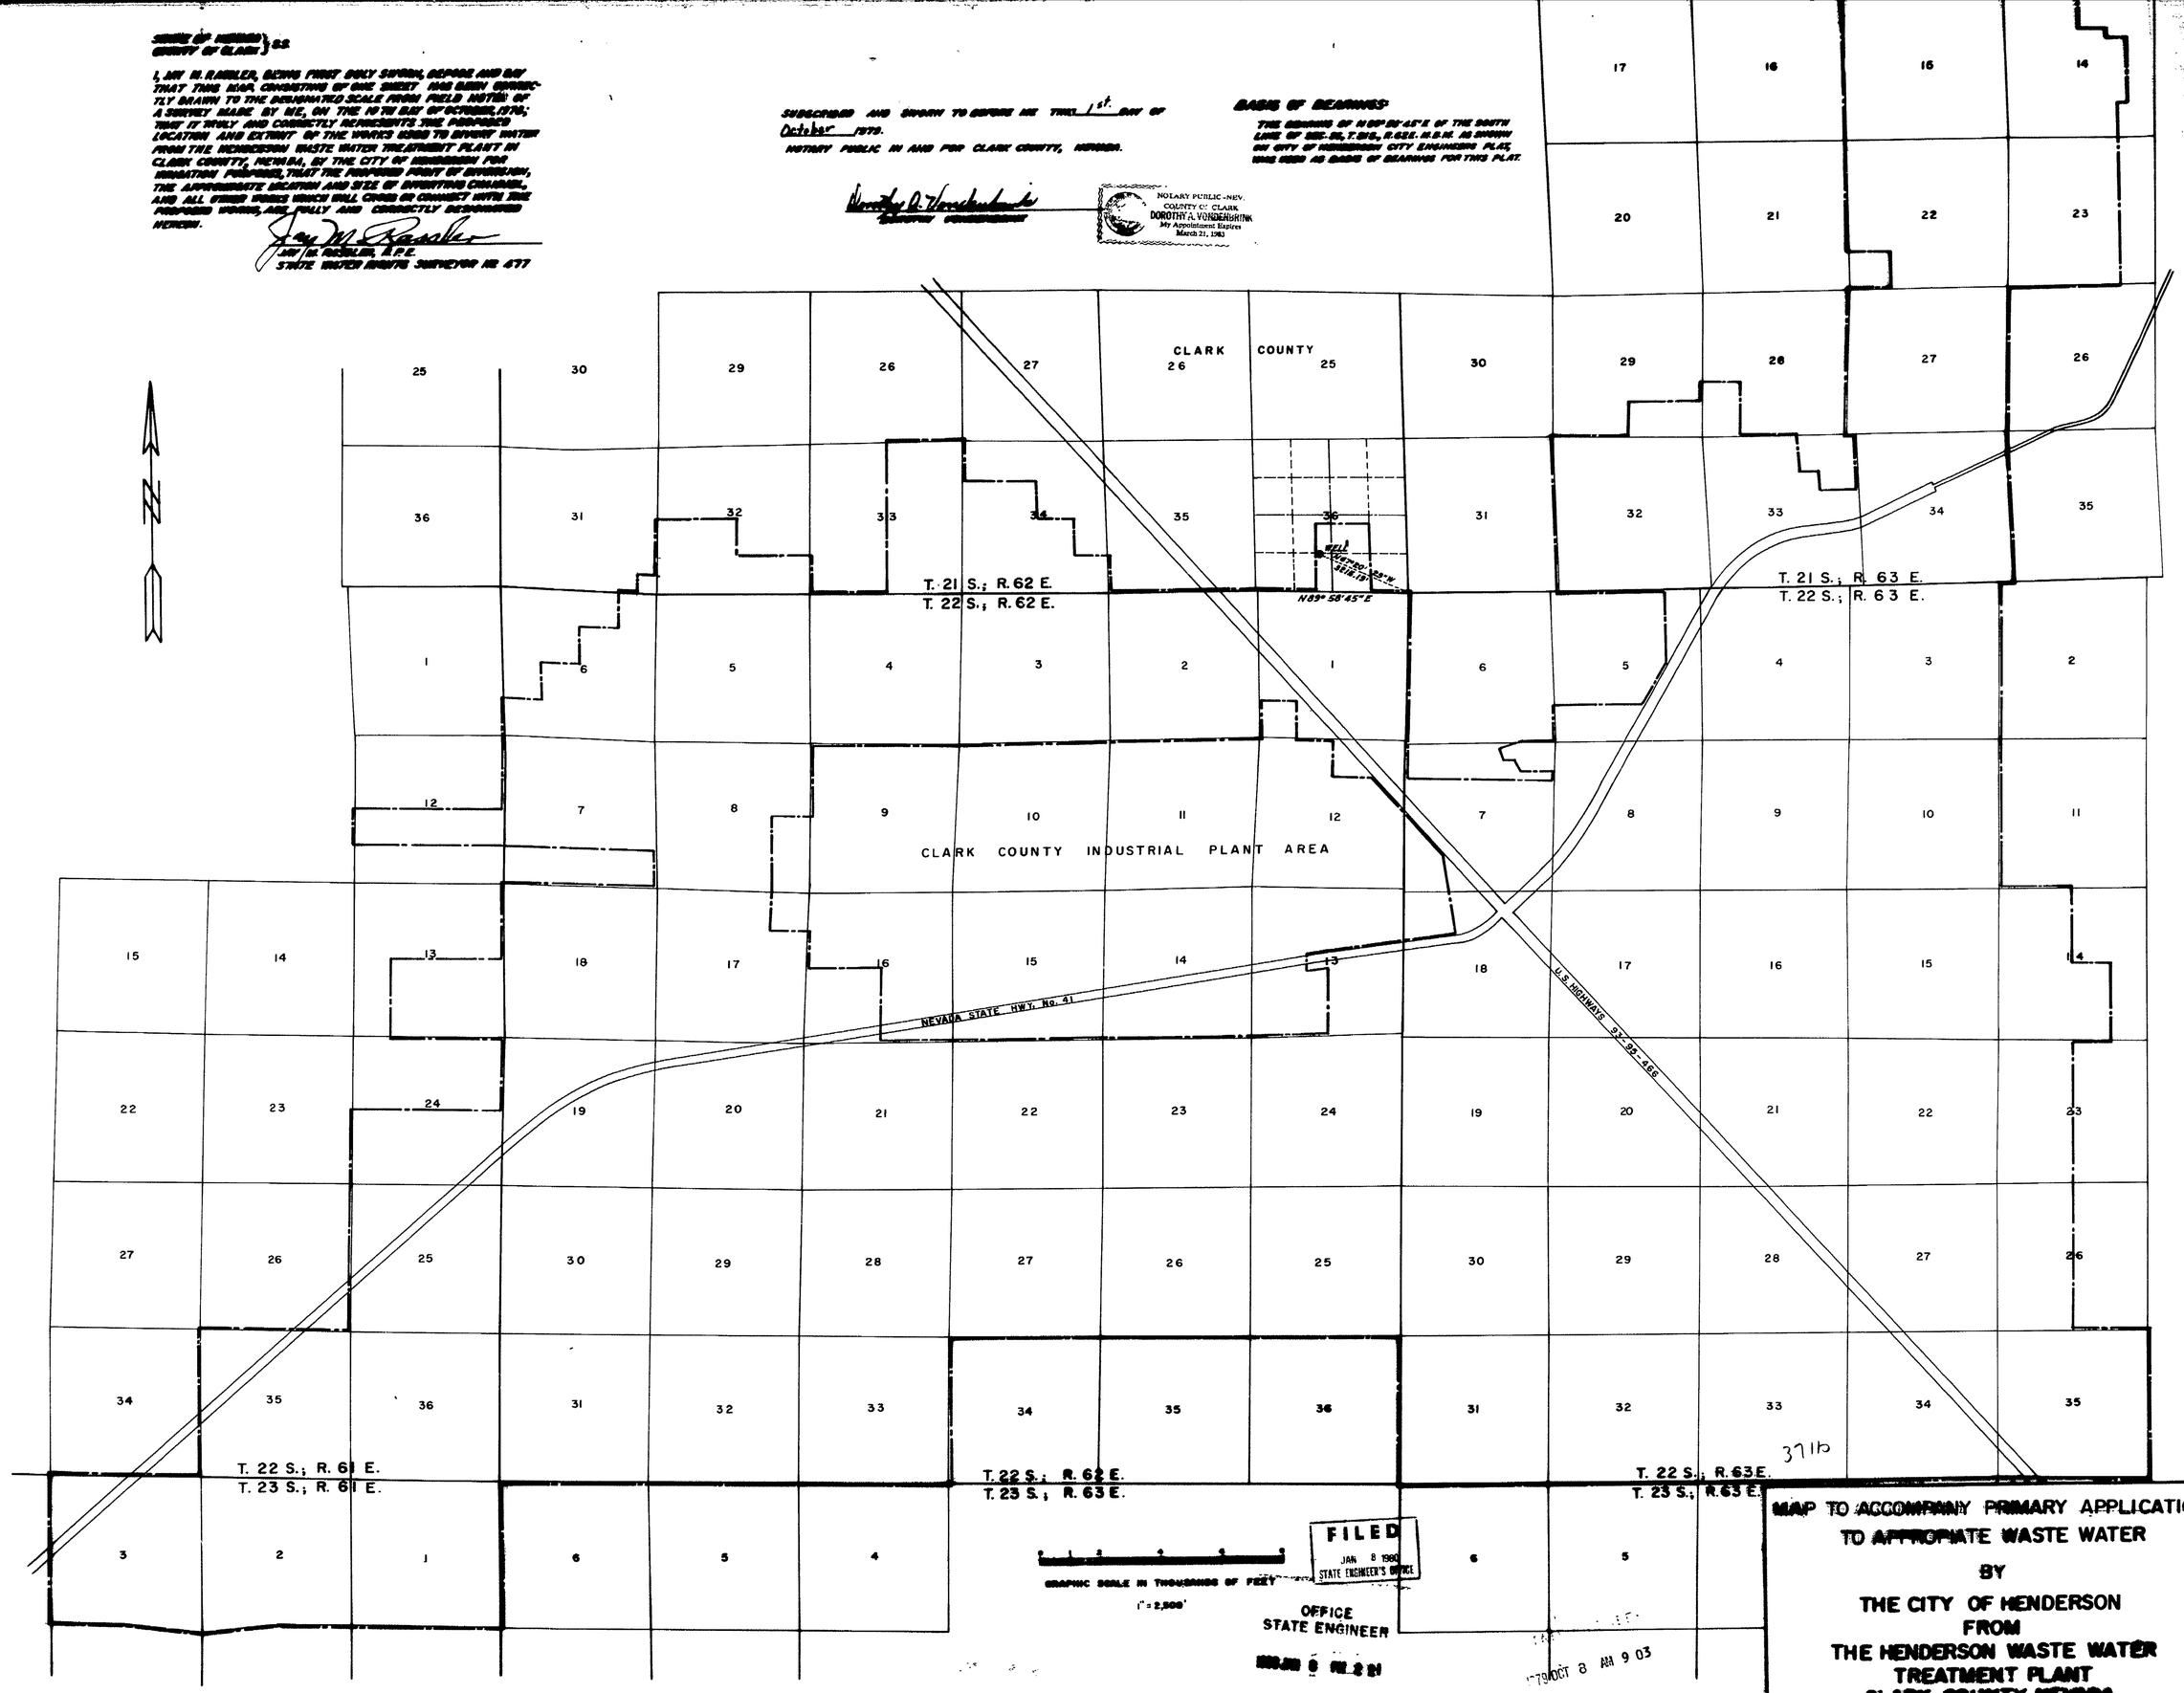


FILED
JAN 8 1980
STATE ENGINEER'S OFFICE

OFFICE
STATE ENGINEER

1979 OCT 8 AM 9 03

3716

MAP TO ACCOMPANY PRIMARY APPLICATION
TO APPROPRIATE WASTE WATER
BY
THE CITY OF HENDERSON
FROM
THE HENDERSON WASTE WATER
TREATMENT PLANT
CLARK COUNTY, NEVADA

3714