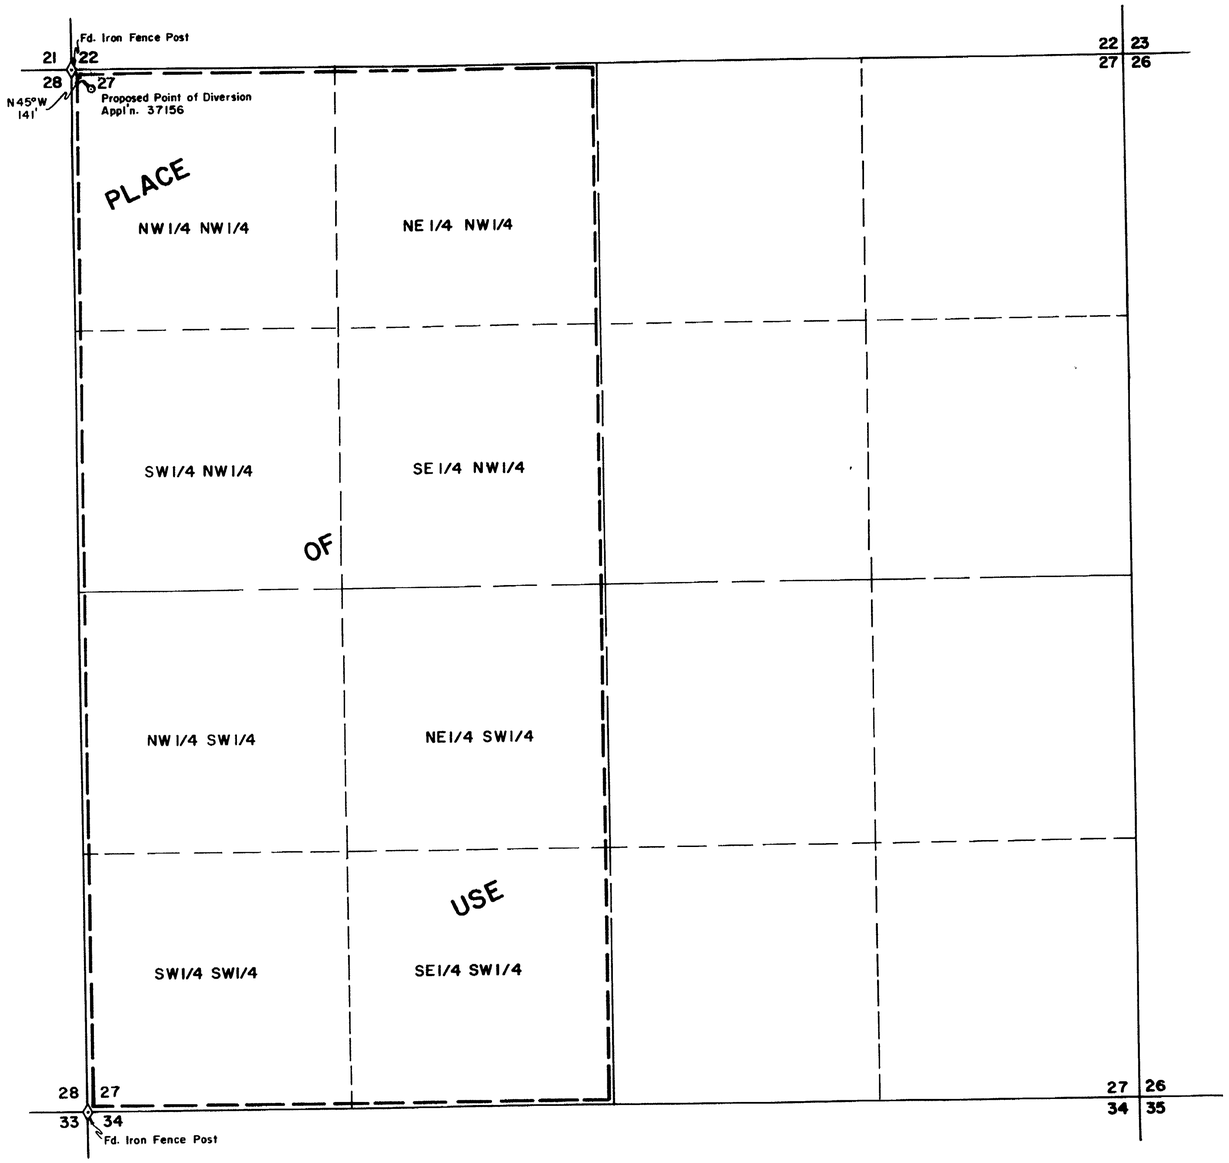

N

T. 19 N., R.55 E., M.D.M.

STATE OF NEVADA }
COUNTY OF ELKO } ss.

I, William A. Nisbet, being first duly sworn, depose and say that this map, consisting of one sheet, has been correctly drawn to the designated scale from field notes of a survey made under my supervision and direction on the 6th day of August, 1979; that it truly and correctly represents the proposed location and extent of the works used to divert water from an UNDERGROUND SOURCE in WHITE PINE COUNTY, by HAZEL E. KING for IRRIGATION PURPOSES. That the proposed point of diversion, the approximate location and size of the diverting channel, all reservoirs or basins, the location and names of all other works which will cross or connect with the proposed works, and the boundary of all lands, showing by 40-acre subdivisions the areas proposed to be irrigated, are fully and correctly designated thereon.

William A. Nisbet
STATE WATER RIGHT SURVEYOR

REGISTERED LAND SURVEYOR - STATE OF NEVADA
WILLIAM A. NISBET
3805

Subscribed and sworn to before me this 20th day of Aug, 1979. Notary Public in and for ELKO COUNTY, NEVADA.

Leora Bernadot

LEORA BERNADOT
Notary Public - State of Nevada
Elko County, Nevada
Commission expires May 2, 1982

RECEIVED
AUG 21 1979
STATE ENGINEER'S OFFICE
ELKO OFFICE

Basis of bearings: West line Sec. 27, per G.L.O. plat

0 400 800 1200 1600 2000
SCALE: 1" = 400'

37156

FILED
Aug. 21, 1979
STATE ENGINEER'S OFFICE

OFFICE
STATE ENGINEER
[redacted]

NO.	BY	DATE	DESCRIPTION	CHKD	APPD
			REVISIONS		

DRAWN BY J. J. | APPROVED BY WW
JOB NO. 2297-001 | DATE AUG. 1979

MAP
TO ACCOMPANY APPLICATION TO APPROPRIATE WATER
FOR
IRRIGATION PURPOSES
BY
HAZEL E. KING
FROM AN UNDERGROUND SOURCE

CHILTON ENGINEERING
421 COURT STREET ELKO, NEVADA

W79046

37156