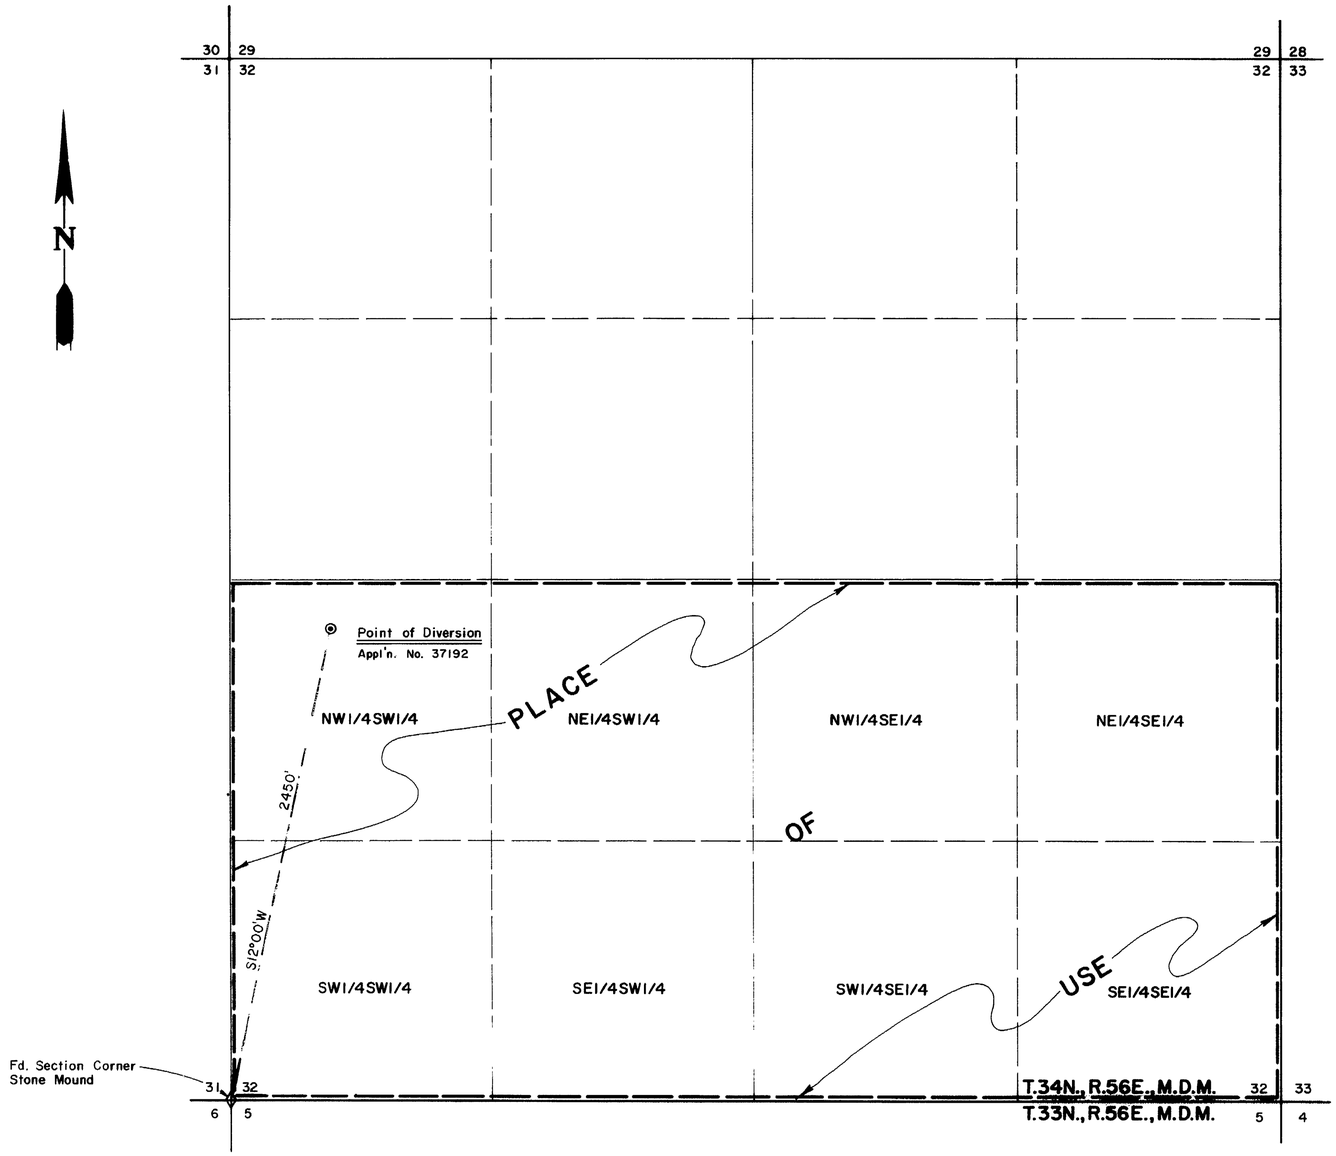

STATE OF NEVADA }
COUNTY OF ELKO } ss.

I, William A. Nisbet, being first duly sworn, depose and say that this map, consisting of one sheet, has been correctly drawn to the designated scale from field notes of a survey, made under my supervision and direction, on the 5th day of September, 1979; that it truly and correctly represents the proposed location and extent of the works used to divert water from an UNDERGROUND SOURCE in ELKO COUNTY by WALTER B. CARTER for IRRIGATION & DOMESTIC PURPOSES. That the proposed point of diversion, the approximate location and size of the diverting channel, all reservoirs or basins, the location and names of all other works which will cross or connect with the proposed works, and the boundary of all lands, showing by 40-acre subdivisions the areas proposed to be irrigated, are fully and correctly designated thereon.

REGISTERED LAND SURVEYOR · STATE OF NEVADA

William A. Nisbet
STATE WATER RIGHT SURVEYOR NO. 1448

Subscribed and sworn to before me this 7th day of Sept, 1979.
Notary Public in and for Elko County, Nevada.

Leora Dennedet

LEORA DENNEDET
Notary Public
Elko County, Nevada
My Commission Expires

BASIS OF BEARINGS: Record of Survey map for Trico Development Corp. on file in the office of the Elko County Recorder, file no. 74054.

0 400 800 1200 1600 2000
SCALE: 1" = 400'

37192

FILED
SEP 13 1979
STATE ENGINEER'S OFFICE

1979-SEP 13 AM 10 20

NO.	BY	DATE	DESCRIPTION	CHECK	APPR.
			REVISIONS		

DRAWN BY D.P. | APPROVED BY WA
JOB NO. 2295-002 | DATE SEPT. 1979

MAP

TO ACCOMPANY APPLICATION TO APPROPRIATE WATER FOR

IRRIGATION & DOMESTIC PURPOSES

BY

WALTER B. CARTER

FROM AN UNDERGROUND SOURCE

CHILTON ENGINEERING
421 COURT STREET ELKO, NEVADA

W79053

37192