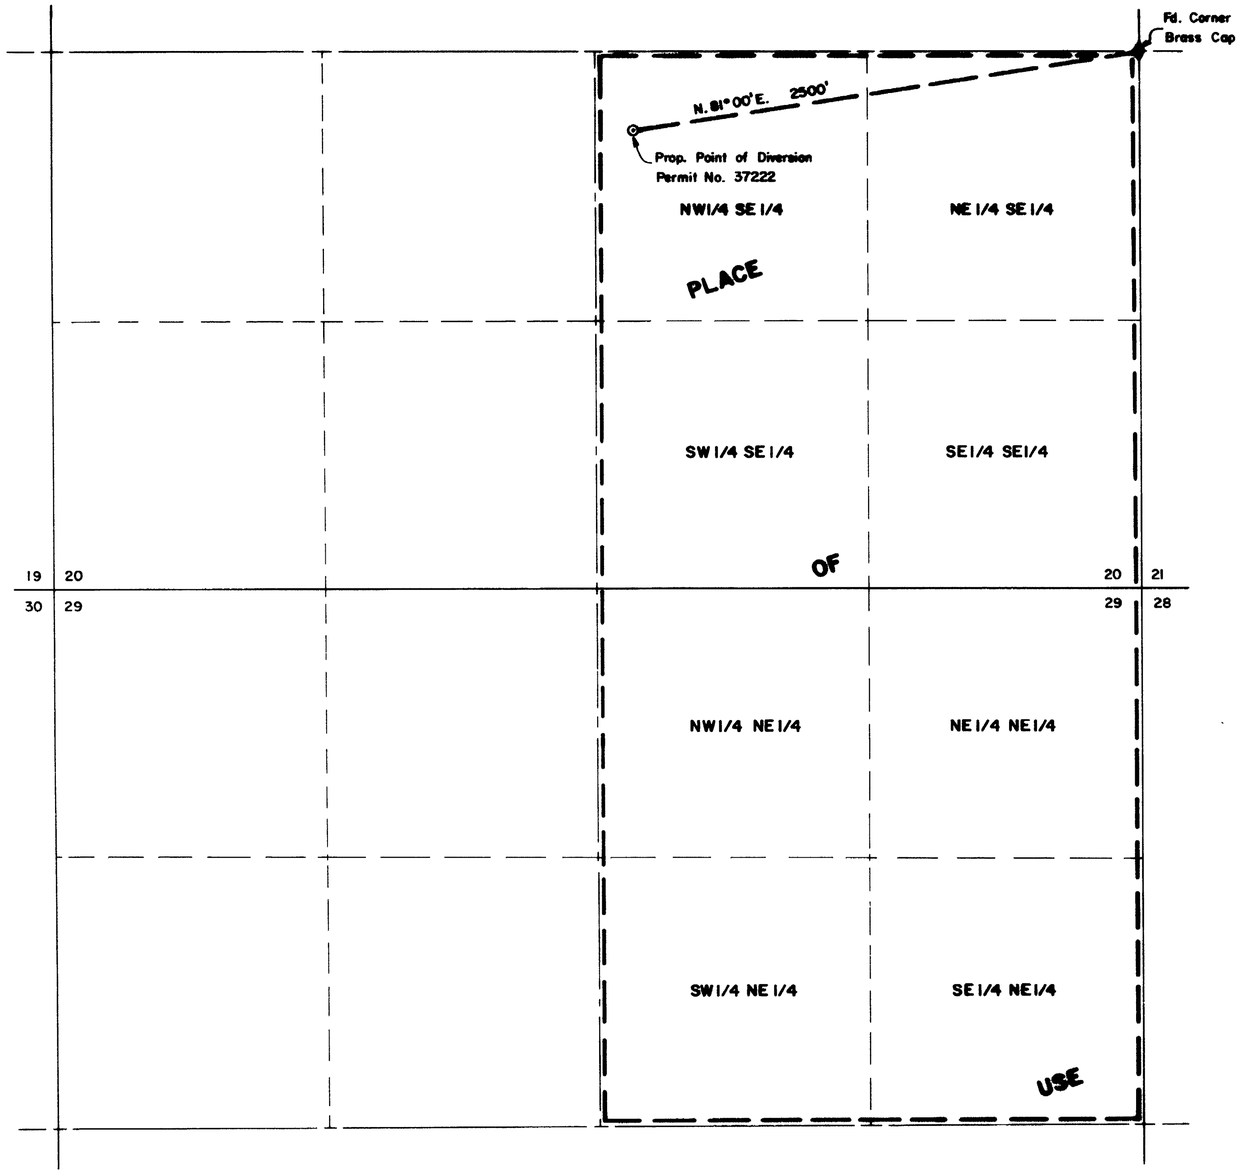

N

T. 7 N., R. 40 E.
M.D.M.

STATE OF NEVADA }
COUNTY OF ELKO } ss

I, W.A. Nisbet, being first duly sworn, depose and say that this map, consisting of one sheet, has been correctly drawn to the designated scale from information on file in the office of State Engineer under Application No. 21912; that it truly and correctly represents the proposed location and extent of the works used to divert water from an UNDERGROUND SOURCE in NYE COUNTY, by GEORGE R. and DARLENE SCOTT, for IRRIGATION and DOMESTIC PURPOSES. That the proposed point of diversion, the approximate location and size of the diverting channel, all reservoirs or basins, the location and names of all other works which will cross or connect with the proposed works; and the boundary of all lands [illegible] by 40-acre subdivisions the areas proposed to be irrigated are [illegible] correctly designated thereon.

REGISTERED LAND SURVEYOR - STATE OF NEVADA
WILLIAM A. NISBET
3805

William A. Nisbet
STATE WATER RIGHT SURVEYOR NO. 44[illegible]

Subscribed and sworn to before me this 12th day of October, 1979.
Notary Public in and for Elko County, Nevada.

KAREN MORAIS
Notary Public - State of Nevada
Elko County, Nevada
Appointment Expires [illegible] 16, 19[illegible]

BASIS OF BEARINGS: Map filed under 21912

0 400 800 1200 1600 2000
SCALE: 1" = 400'

37222

RECEIVED
OCT 10 1979
STATE ENGINEER'S OFFICE
ELKO OFFICE

FILED
OCT 12 1979
STATE ENGINEER'S OFFICE

OFFICE
STATE ENGINEER
1979 OCT 16 PM 2 14

NO.	BY	DATE	DESCRIPTION	CHK'D	APP'D

REVISIONS

DRAWN BY D. PLUMB | APPROVED BY [illegible]
JOB NO. 2321 - 001 | DATE OCT., 1979

MAP
TO ACCOMPANY APPLICATION TO APPROPRIATE WATER

FOR IRRIGATION & DOMESTIC PURPOSES
BY GEORGE R. & DARLENE SCOTT
FROM UNDERGROUND SOURCE

CHILTON ENGINEERING
421 COURT STREET ELKO, NEVADA

W79076

37222