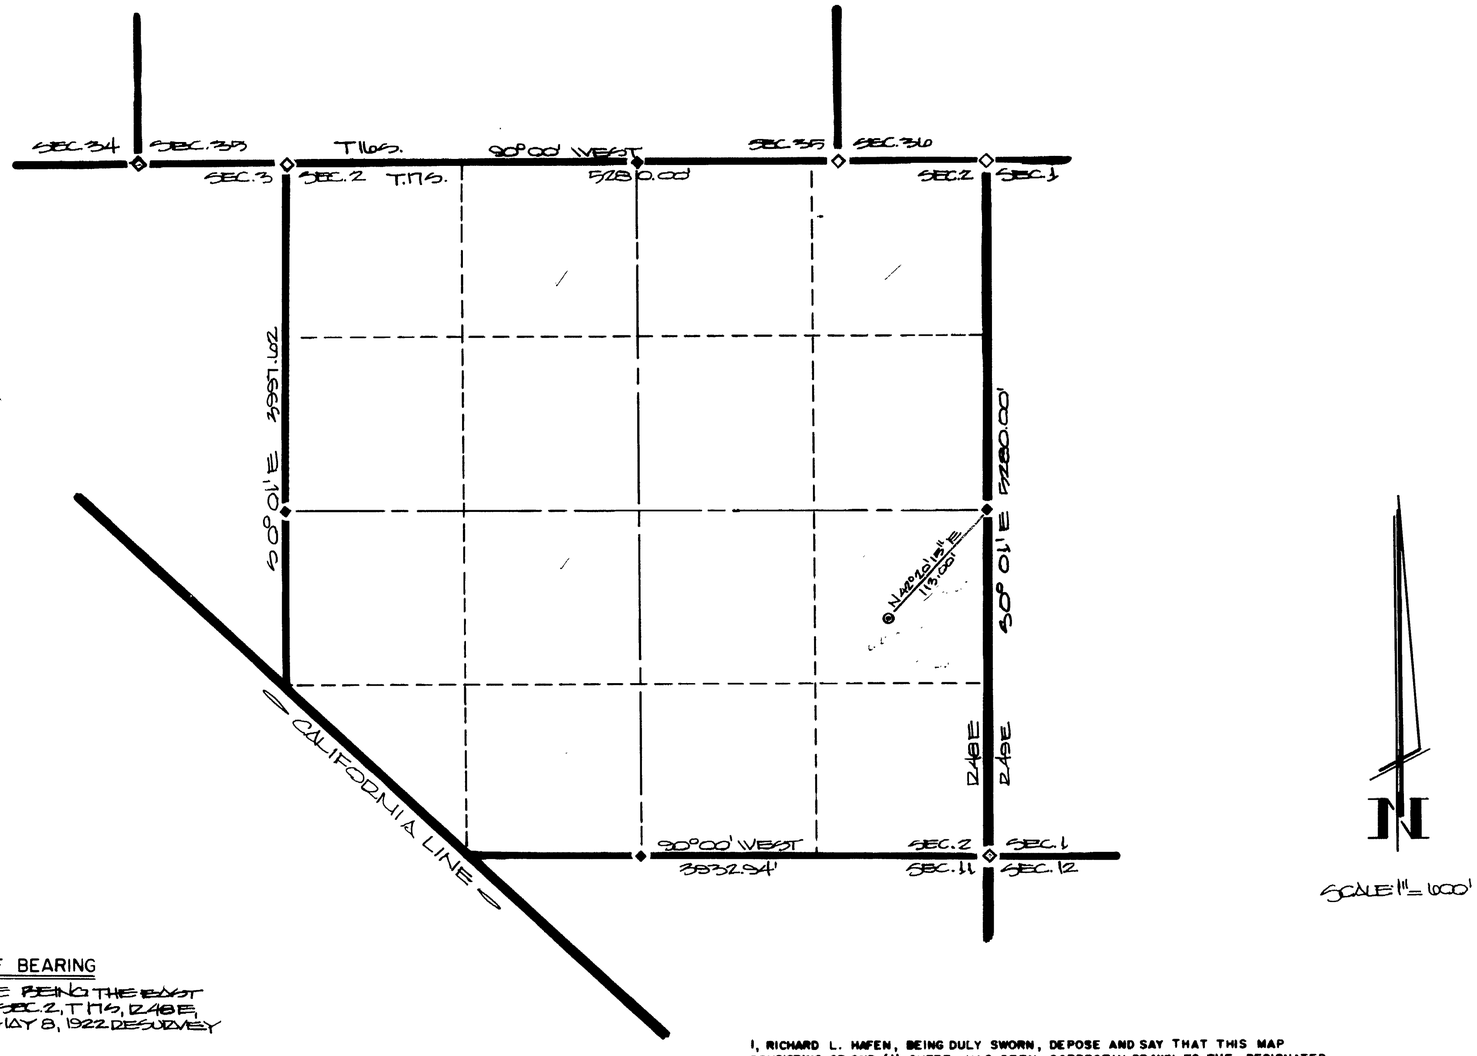

BASIS OF BEARING

S0°01' E BEING THE EAST LINE OF SEC.2, T17S, R48E, M.D.M. MAY 8, 1922 RESURVEY

I, RICHARD L. HAFEN, BEING DULY SWORN, DEPOSE AND SAY THAT THIS MAP CONSISTING OF ONE (1) SHEET, HAS BEEN CORRECTLY DRAWN TO THE DESIGNATED SCALE FROM THE FIELD NOTES OF A SURVEY DONE UNDER MY SUPERVISON AND DIRECTION COMPLETED ON OCT. 1, 1979 THAT IT CORRECTLY REPRESENTS THE PROPOSED LOCATION AND EXTENT OF THE WORKS USED TO DIVERT WATER FROM AN UNDERGROUND SOURCE IN THE COUNTY OF NYE, STATE OF NEVADA, BY EUGENE C. JOHNSTON FOR IRRIGATION AND DOMESTIC USE; THAT THE EXISTING POINT OF DEVERSION AND THE PROPOSED POINT OF DIVERSION AND THE BOUNDARY OF THE LAND TO BE SERVED BY THE APPLICATION ARE FULLY AND CORRECTLY DESIGNATED THEREON.

Richard L. Hafen
RICHARD L. HAFEN
STATE WATER RIGHT SURVEYOR
NEVADA CERTIFICATE NO. 515

SUBSCRIBED AND SWORN TO BEFORE ME THIS 1st DAY OF Oct, 1979
MY COMMISSION EXPIRES July 1, 1983

Sherry Hafen
NOTARY PUBLIC IN AND FOR THE COUNTY OF Clark, STATE OF NEVADA.

Notary Public State of Nevada
SHERRY HAFEN
BY APPOINTMENT EXPIRES

FILED
OCT
STATE ENGINEER

1979 OCT 11 PM 2 26

100 400 200 0 1000 2000

37233

TO ACCOMPANY APPLICATION TO APPROPRIATE WATER

FOR: IRRIGATION & DOMESTIC
BY: EUGENE C. JOHNSTON
FROM: UNDERGROUND SOURCE

DRAWN:	DATE:	SCALE:
PEGGY WALCH	OCT. 1, 1979	1" = 1000'

37233