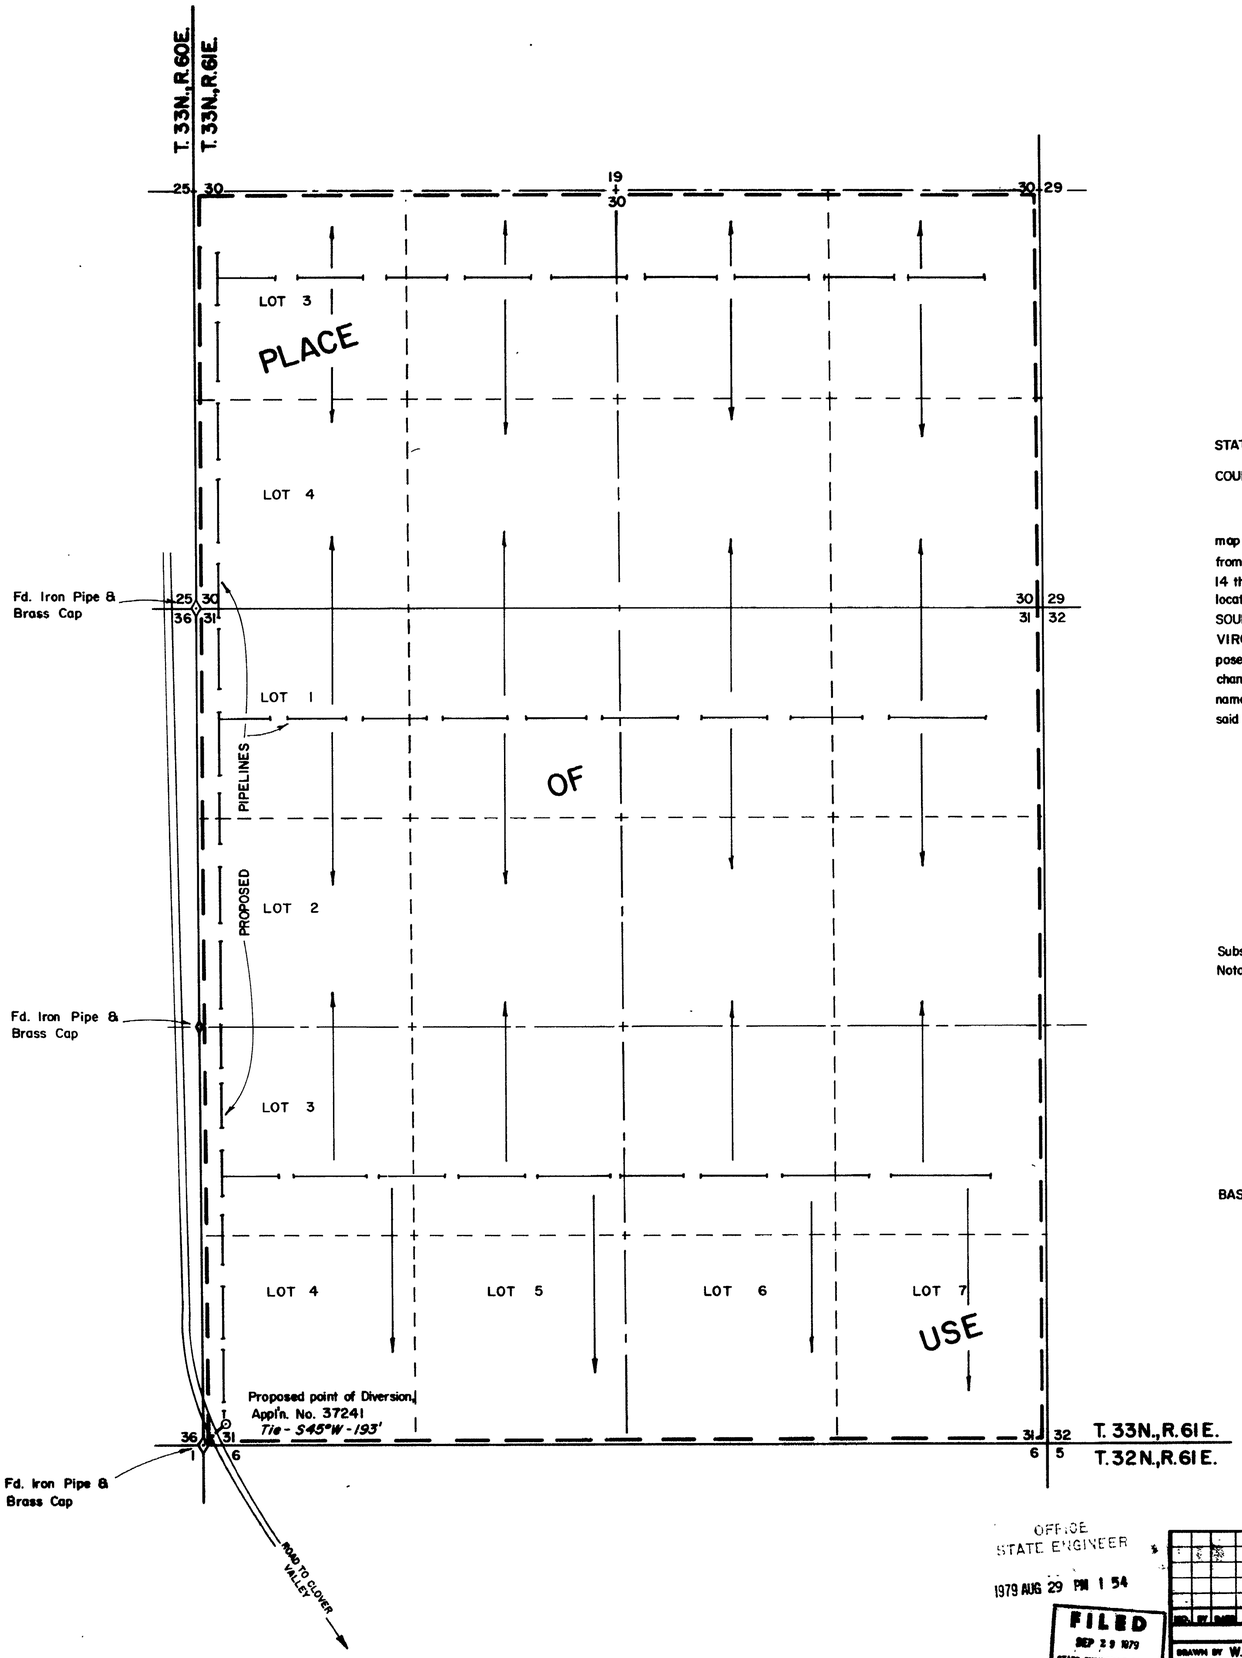

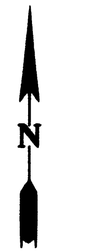

T. 33 N., R.61 E.
M.D.M.

STATE OF NEVADA }
COUNTY OF ELKO } S.S.

I, William A. Nisbet, being first duly sworn, depose and say that this map, consisting of one sheet, has been correctly drawn to the designated scale from field notes of a survey made under my supervision and direction on the 14 th day of August, 1979; that it truly and correctly represents the proposed location and extent of the works used to divert water from an UNDERGROUND SOURCE in ELKO COUNTY by EDWIN M. SANTIAGO, LILIAN G. SAUCEDO, & VIRGINIA G. SALAS for IRRIGATION & DOMESTIC PURPOSES. That the proposed point of diversion, the approximate location and size of the diverting channel or other conduit, the place and manner of use, and the location and names of all other works or streams which are crossed by or connected with said works, are fully and correctly designated thereon.

William A. Nisbet
State Water Right Surveyor No. 3805

REGISTERED LAND SURVEYOR, STATE OF NEVADA
WILLIAM A. NISBET
3805

Subscribed and sworn to before me this 27th day of Aug., 1979.
Notary Public in and for Elko County, Nevada.

Leora Bernadot

LEORA BERNADOT
Notary Public - State of Nevada
Elko County, Nevada
Commission expires May 2, 1982

BASIS OF BEARINGS: West line Sec. 31 per U.S.G.L.O. plat approved 1919

0 500' 1000' 1500' 2000' 2500'
SCALE: 1" = 500'

OFFICE
STATE ENGINEER
1979 AUG 29 PM 1 54

FILED
SEP 29 1979
STATE ENGINEER'S OFFICE

NO.	BY	DATE	REVISIONS	CHECKED

DRAWN BY W.S. | APPROVED BY
JOB NO. 2294-003 | DATE August, 1979

37241

MAP
TO ACCOMPANY APPLICATION TO APPROPRIATE WATER
FOR **IRRIGATION & DOMESTIC PURPOSES**
BY **EDWIN M. SANTIAGO, LILIAN G. SAUCEDO, & VIRGINIA G. SALAS**
FROM **UNDERGROUND SOURCE**

CHILTON ENGINEERING
411 COURT STREET ELKO, NEVADA
W79052

37241