SECTIONS 27, 28, 32, 33, 34
T. 10 N. R. 43 E. M.D.B. & M.
NYE COUNTY, NEVADA

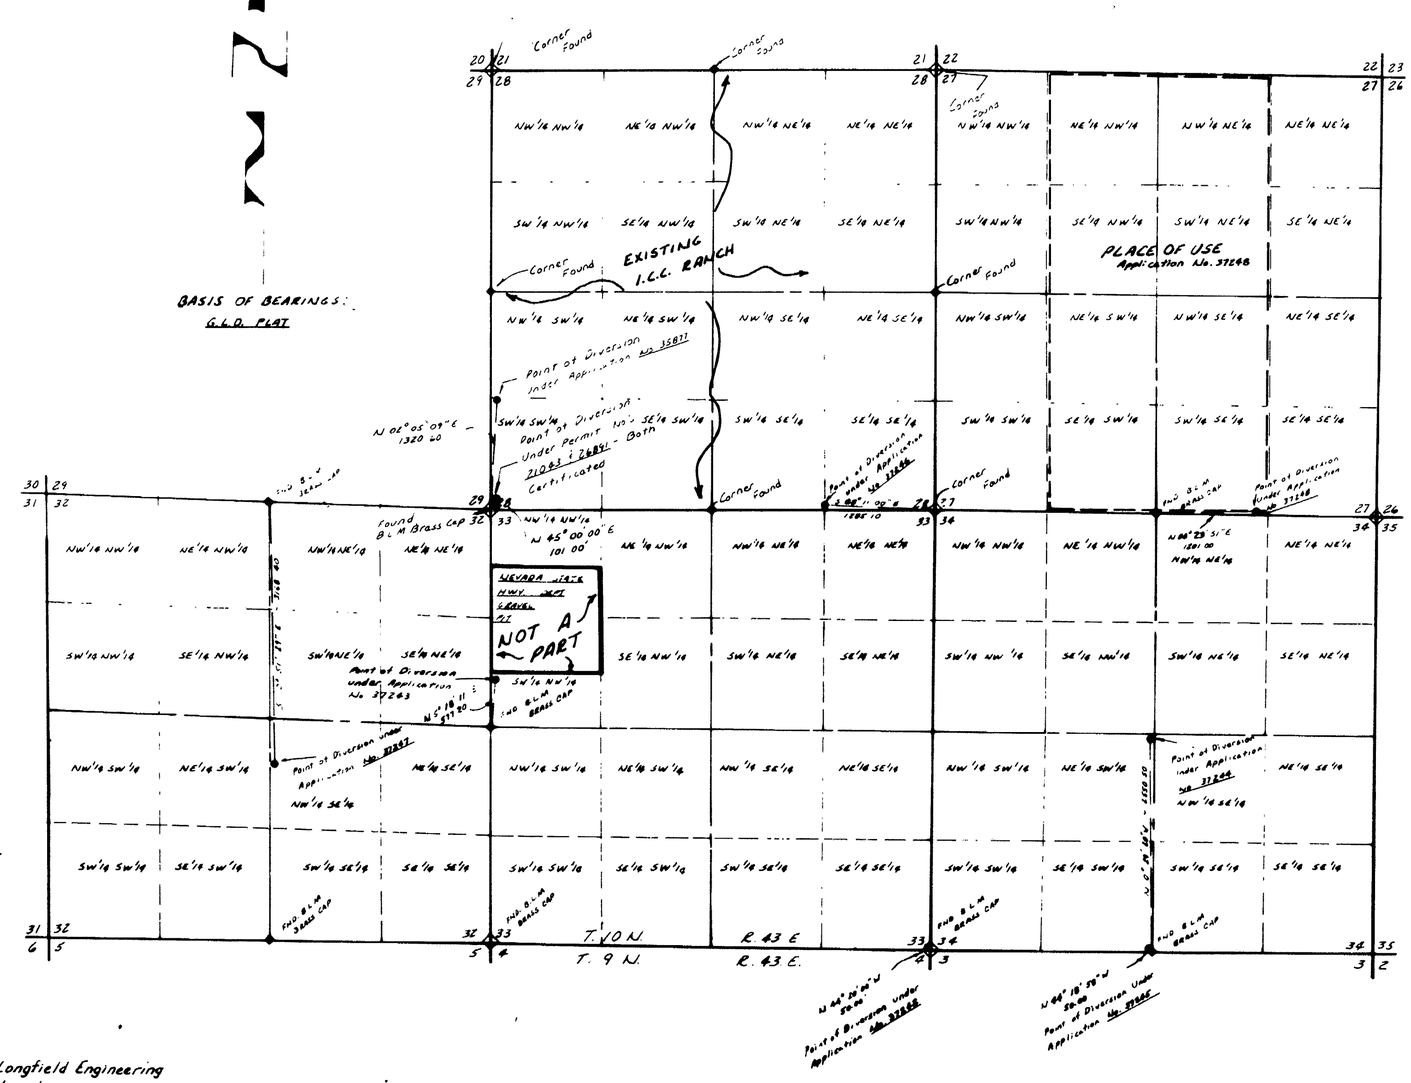

Prepared By: Longfield Engineering
Reno, Nevada

State of Nevada }
County of ~~Washoe~~ } S.S. CARSON CITY

I, Eugene B Longfield being first duly sworn depose and say that this map, consisting of 1 sheets, numbered from 1 to 1, inclusive, has been correctly drawn to the designated scale from field notes of a survey made by me, (or under my supervision and direction), between the 3rd day of October 1978 and the 9th day of August 1979; that it truly and correctly represents the proposed location and extent of the works used to divert water from an Underground Source in Nye County.

by Leslie Elizabeth Adcock

for irrigation purposes

That the proposed point of diversion, the approximate location and size of the diverting channel all reservoirs or basins, the location and names of all other works which will cross or connect with the proposed works, and the boundary of all lands, showing by 40 Acre subdivisions the areas proposed to be irrigated, are fully and correctly designated thereon.

Eugene B. Longfield
Eugene B Longfield
"R L S 886"

Subscribed and sworn to before me
this 17th day of August 1979
Notary Public in and for ~~Washoe~~ County, Nevada
CARSON CITY

Allen Williams
Notary Public

ALLEN WILLIAMS
NOTARY PUBLIC - NEVADA
CARSON CITY
My Commission Expires

OFFICE
STATE ENGINEER
1979 AUG 17 PM 2 55

Scale 1" = 1000'
1000 500 0 1000 2000 3000

MAP
To Accompany Application to Appropriate Water for
Irrigation & Domestic Purposes
by
LESLIE ELIZABETH ADCOCK
APPLICATION No. 37248
from
An Underground Source

FILED
Aug 17, 1979
STATE ENGINEER'S OFFICE

37248