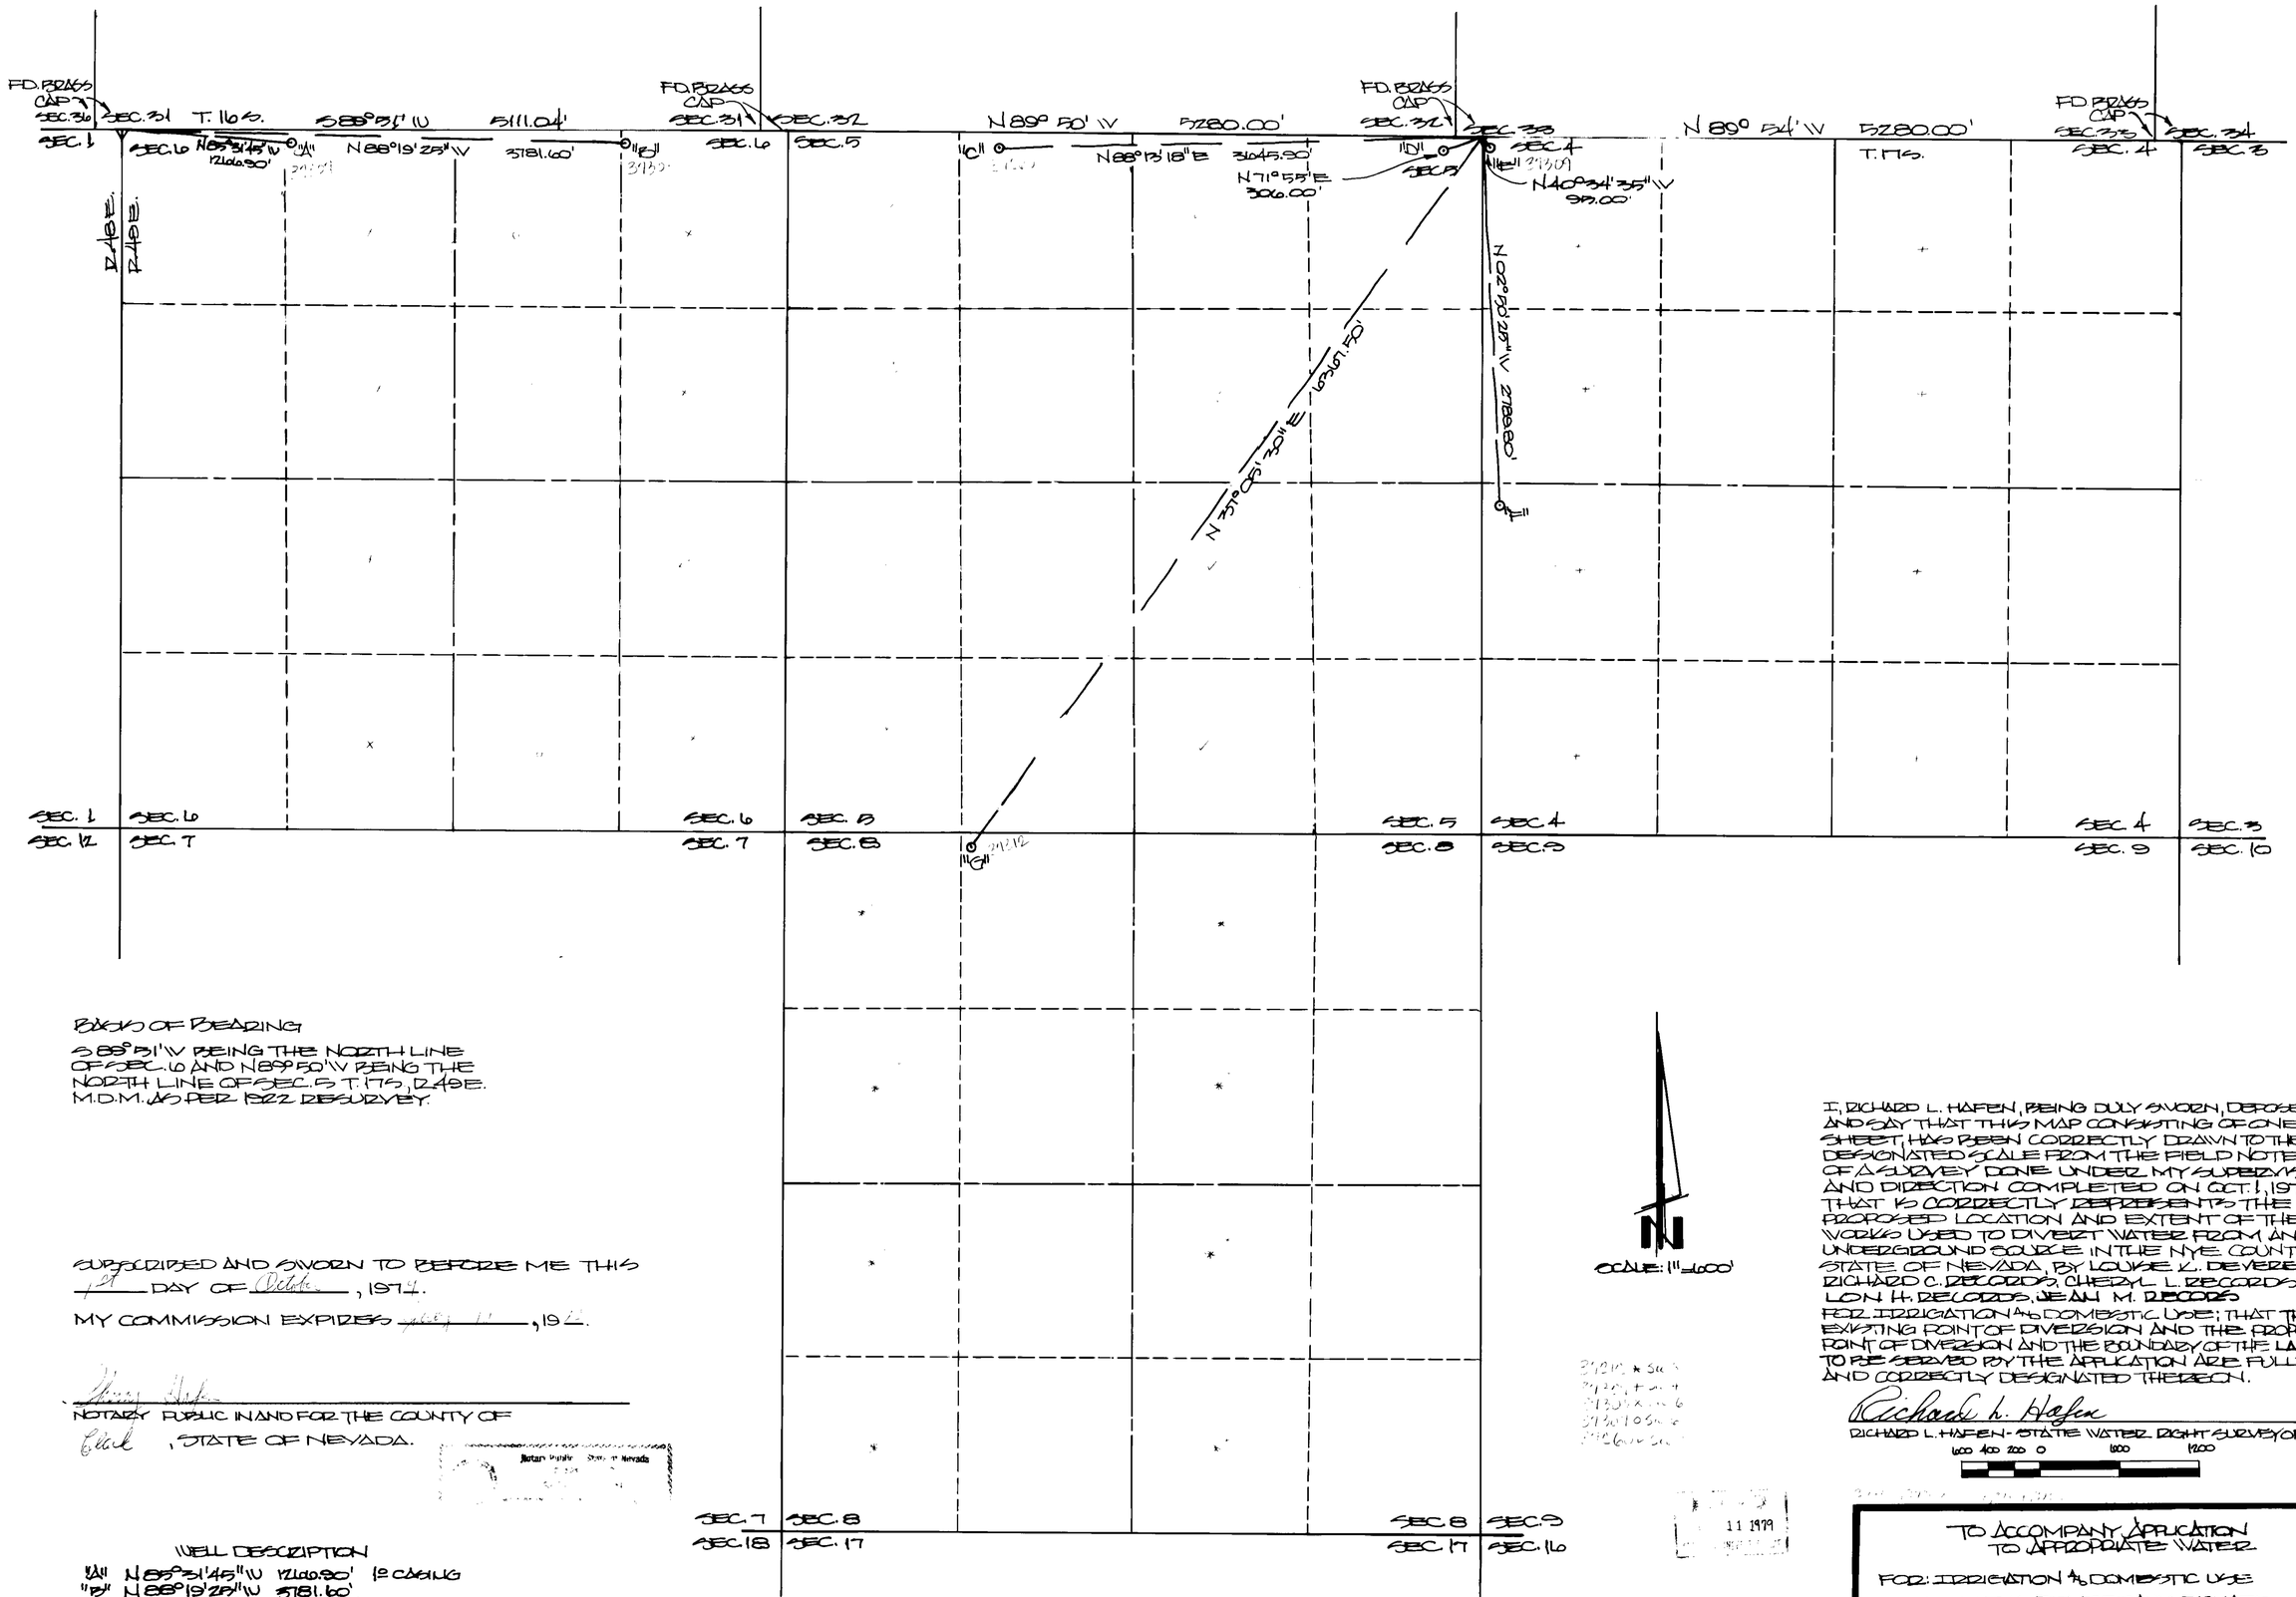

BASIS OF BEARING

S 88° 51' W BEING THE NORTH LINE OF SEC. 6 AND N 89° 50' W BEING THE NORTH LINE OF SEC. 5 T. 17 S., R. 49 E. M.D.M. AS PER 1922 RESURVEY.

SUBSCRIBED AND SWORN TO BEFORE ME THIS 1st DAY OF October, 1979.

MY COMMISSION EXPIRES ~~[illegible]~~, 19[illegible].

NOTARY PUBLIC IN AND FOR THE COUNTY OF Clark, STATE OF NEVADA.

Notary Public State of Nevada

WELL DESCRIPTION

"A"	N 89° 51' 45" W	12160.90'	12 CASING
"B"	N 88° 19' 28" W	5181.60'	
"C"	N 88° 13' 18" E	3045.90'	
"D"	N 71° 55' E	306.00'	
"E"	N 40° 34' 35" W	99.00'	#12 CASING
"F"	N 02° 50' 28" W	2789.80'	12 CASING
"G"	N 37° 09' 30" E	6367.50'	

SCALE: 1" = 1600'

I, RICHARD L. HAFEN, BEING DULY SWORN, DEPOSE AND SAY THAT THIS MAP CONSISTING OF ONE SHEET, HAS BEEN CORRECTLY DRAWN TO THE DESIGNATED SCALE FROM THE FIELD NOTES OF A SURVEY DONE UNDER MY SUPERVISION AND DIRECTION COMPLETED ON OCT. 1, 1979 THAT IS CORRECTLY REPRESENTS THE PROPOSED LOCATION AND EXTENT OF THE WORKS USED TO DIVERT WATER FROM AN UNDERGROUND SOURCE IN THE NYE COUNTY, STATE OF NEVADA, BY LOUISE K. DEVEREAUX, RICHARD C. RECORDS, CHERYL L. RECORDS, LON H. RECORDS, JEAN M. RECORDS FOR IRRIGATION & DOMESTIC USE; THAT THE EXISTING POINT OF DIVERSION AND THE PROPOSED POINT OF DIVERSION AND THE BOUNDARY OF THE LAND TO BE SERVED BY THE APPLICATION ARE FULLY AND CORRECTLY DESIGNATED THEREON.

Richard L. Hafen

RICHARD L. HAFEN - STATE WATER RIGHT SURVEYOR.

600 400 200 0 600 1200

TO ACCOMPANY APPLICATION TO APPROPRIATE WATER

FOR: IRRIGATION & DOMESTIC USE

BY: LOUISE K. DEVEREAUX, RICHARD C. RECORDS, CHERYL L. RECORDS, LON H. RECORDS & JEAN M. RECORDS

FROM: UNDERGROUND SOURCE

DRAWN	DATE	SCALE:
PRESS WALCH	OCT. 1, 1979	1" = 1600'

37312 37309 37308 37307 37260