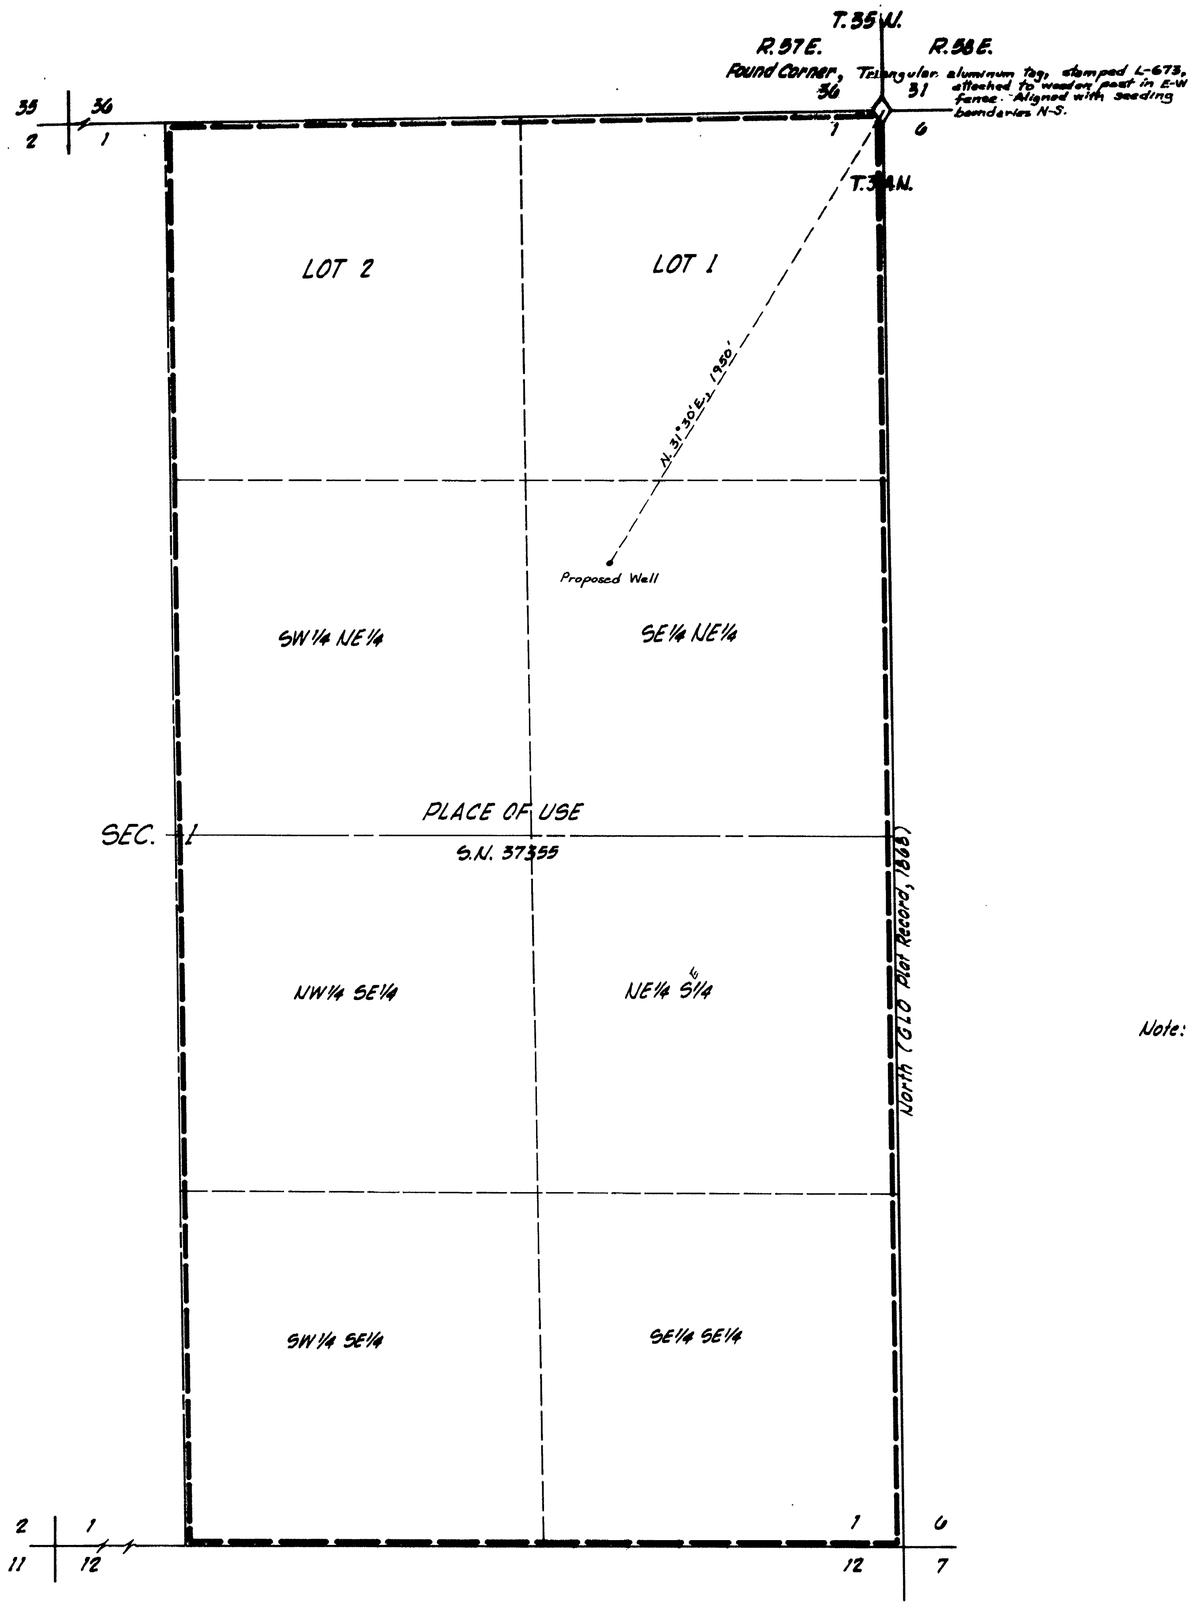

Township 34 North, Range 57 East, M.D.B. & M., Nevada

Basis of Bearings:
GLO Plat Record

Note: S.N., followed by number refers to State Engineers application number.

State of Nevada }
County of Washoe } ss

I, John D. Sorensen, being first duly sworn, depose and say that this map, consisting of one sheet, has been correctly drawn to the designated scale from field notes of a survey made by me, between the 4th and 5th days of September, 1979; that it truly and correctly represents the proposed location and extent of the works used to divert water from an underground source in Elko County, by Mildred Hedges for irrigation and domestic purposes. That the proposed point of diversion, the approximate location and size of the diverting channel, all reservoirs or basin, the location and names of all other works which will cross or connect 40 acre subdivisions the areas proposed to be irrigated, are fully and correctly designated thereon.

John D. Sorensen
State Water Rights Surveyor

Subscribed and sworn to before me this 8th day of September, 1979.

Chris E. Harris
Notary Public in and for Washoe County, Nevada

CHRIS E. HARRIS
Notary Public — State of Nevada
Washoe County
My Commission expires May 29, 1982

500 0 300 600 900 1200 1500 Feet
Scale: 1 inch = 300 feet

37355 DLE

OFFICE
STATE ENGINEER
1979 SEP 10 AM 10 00

FILED
SEP 10 1979
STATE ENGINEER'S OFFICE

MAP
TO ACCOMPANY APPLICATION TO APPROPRIATE WATER
FOR
IRRIGATION & DOMESTIC PURPOSES
BY
MILDRED L. HEDGES
from
AN UNDERGROUND SOURCE

37355