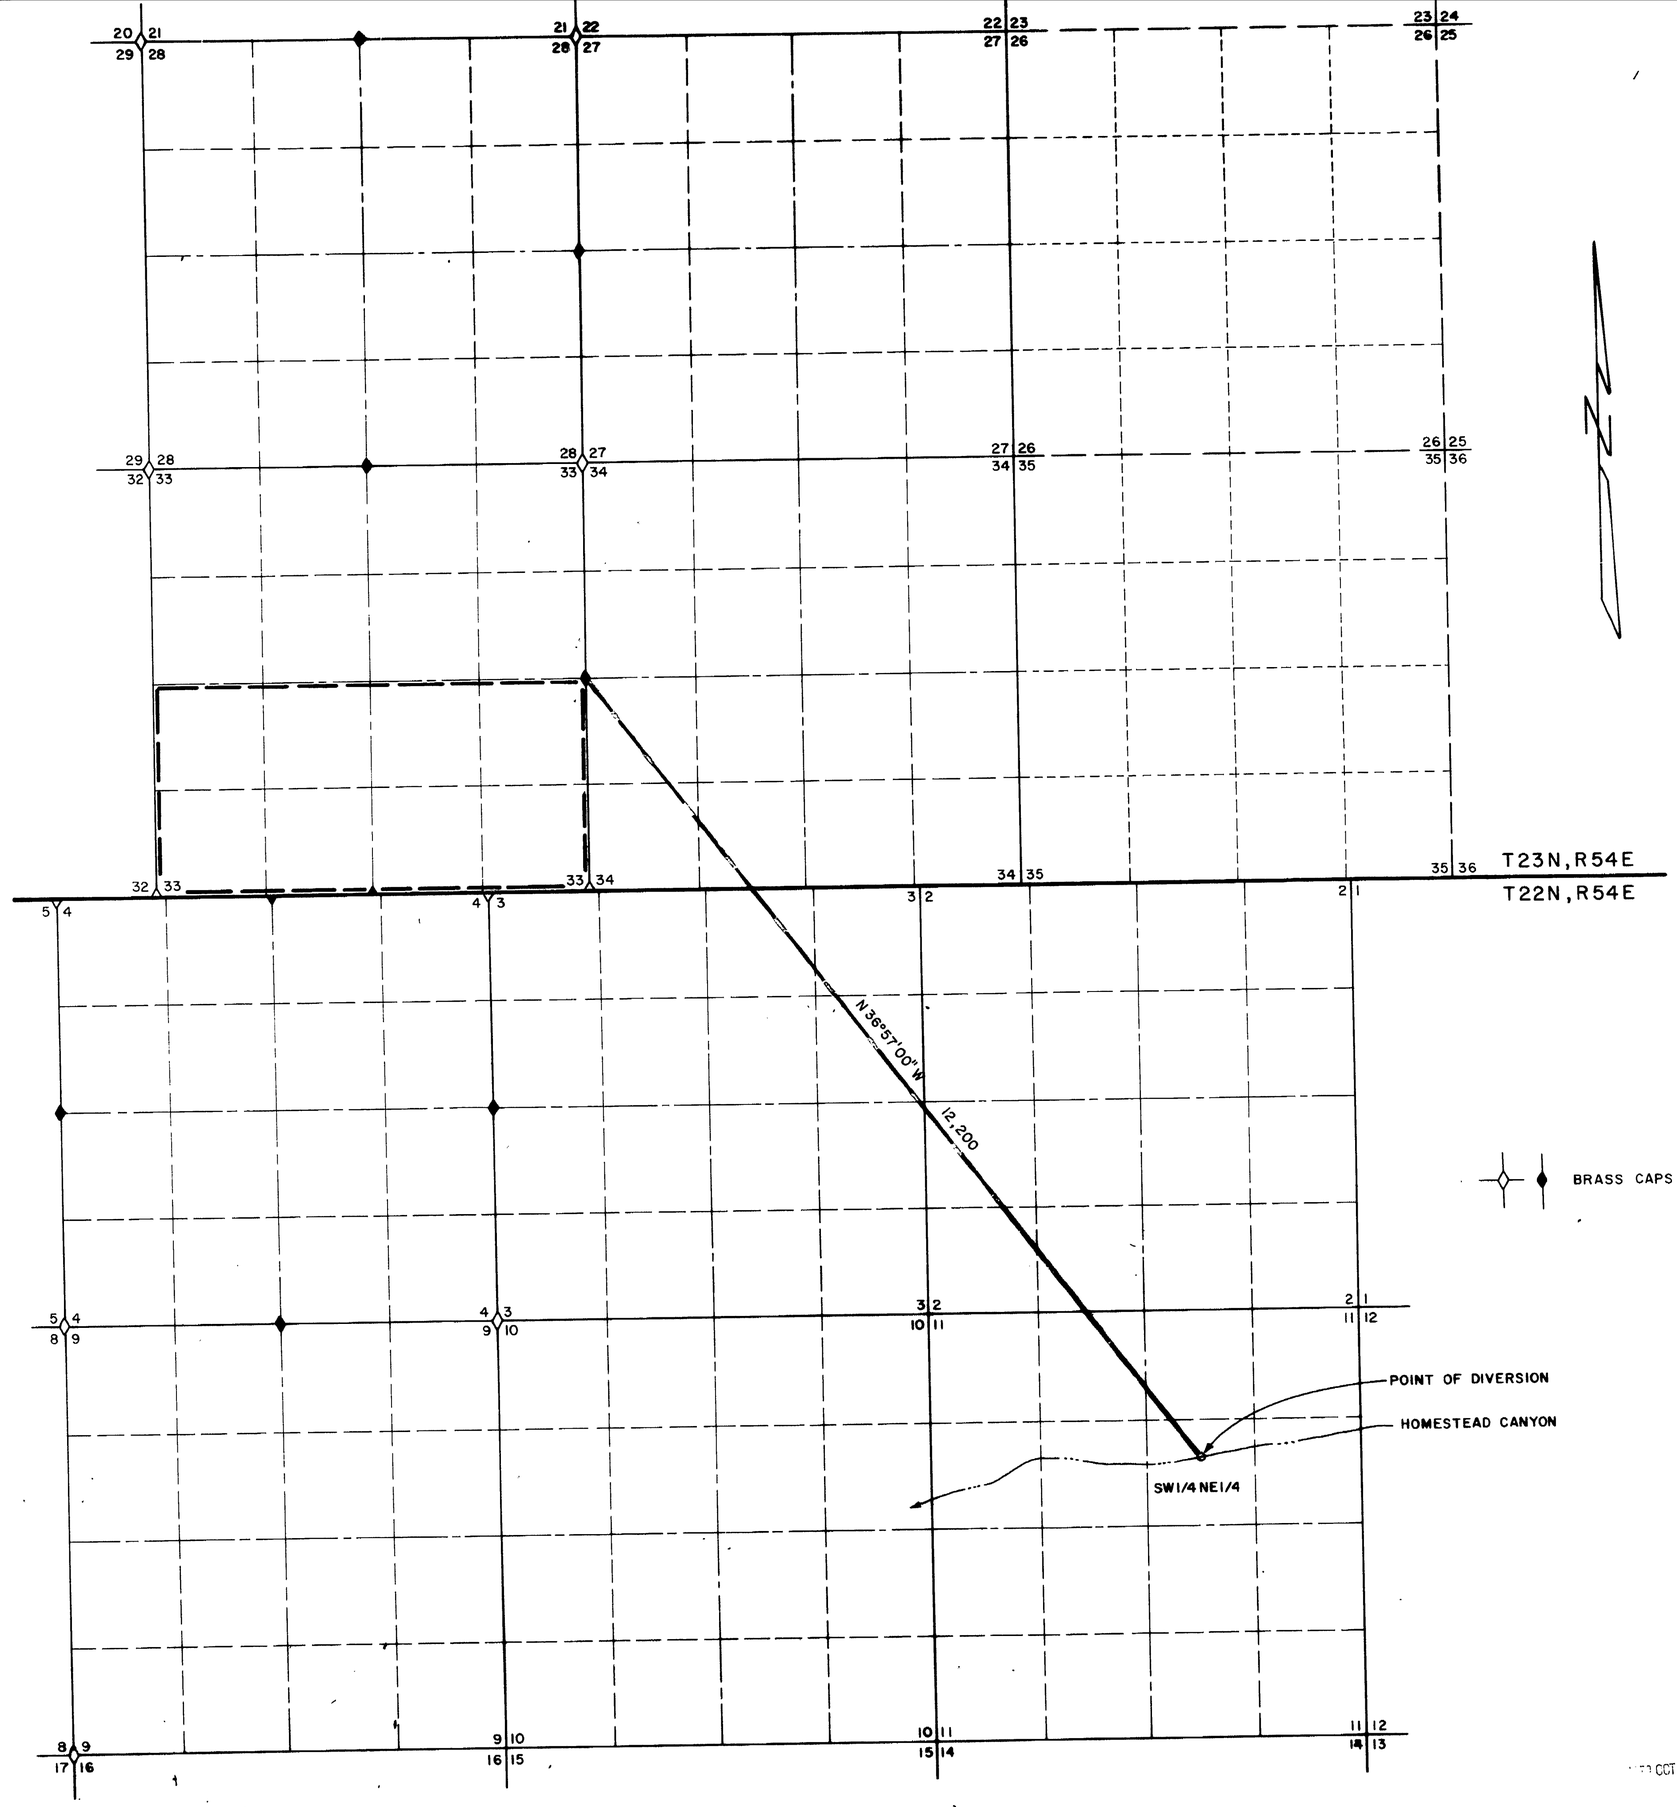

BRASS CAPS

STATE OF NEVADA }
COUNTY OF ELKO } SS

[illegible]

HOMESTEAD CANYON

TOM REVIGLIO

for irrigation purposes [illegible]
location and [illegible]
[illegible]
proposed [illegible]
[illegible]
[illegible]

PROFESSIONAL ENGINEER STATE OF NEVADA

Norman M. Rockwell

Subscribed and sworn [illegible] 23rd October
Notary Public [illegible]

Linda L. Reynolds

RECEIVED
OCT 23 1979
STATE ENGINEER'S OFFICE
ELKO OFFICE

FILED
STATE ENGINEER'S OFFICE

'79 OCT 25 PM 2 14

MAP

TO ACCOMPANY APPLICATION [illegible]
APPROPRIATE WATER

FOR IRRIGATION PURPOSES

BY TOM REVIGLIO

FROM HOMESTEAD CANYON

RE ROCKWELL ENGINEERING
161 BULLION ROAD ELKO NEVADA

79009W

37360