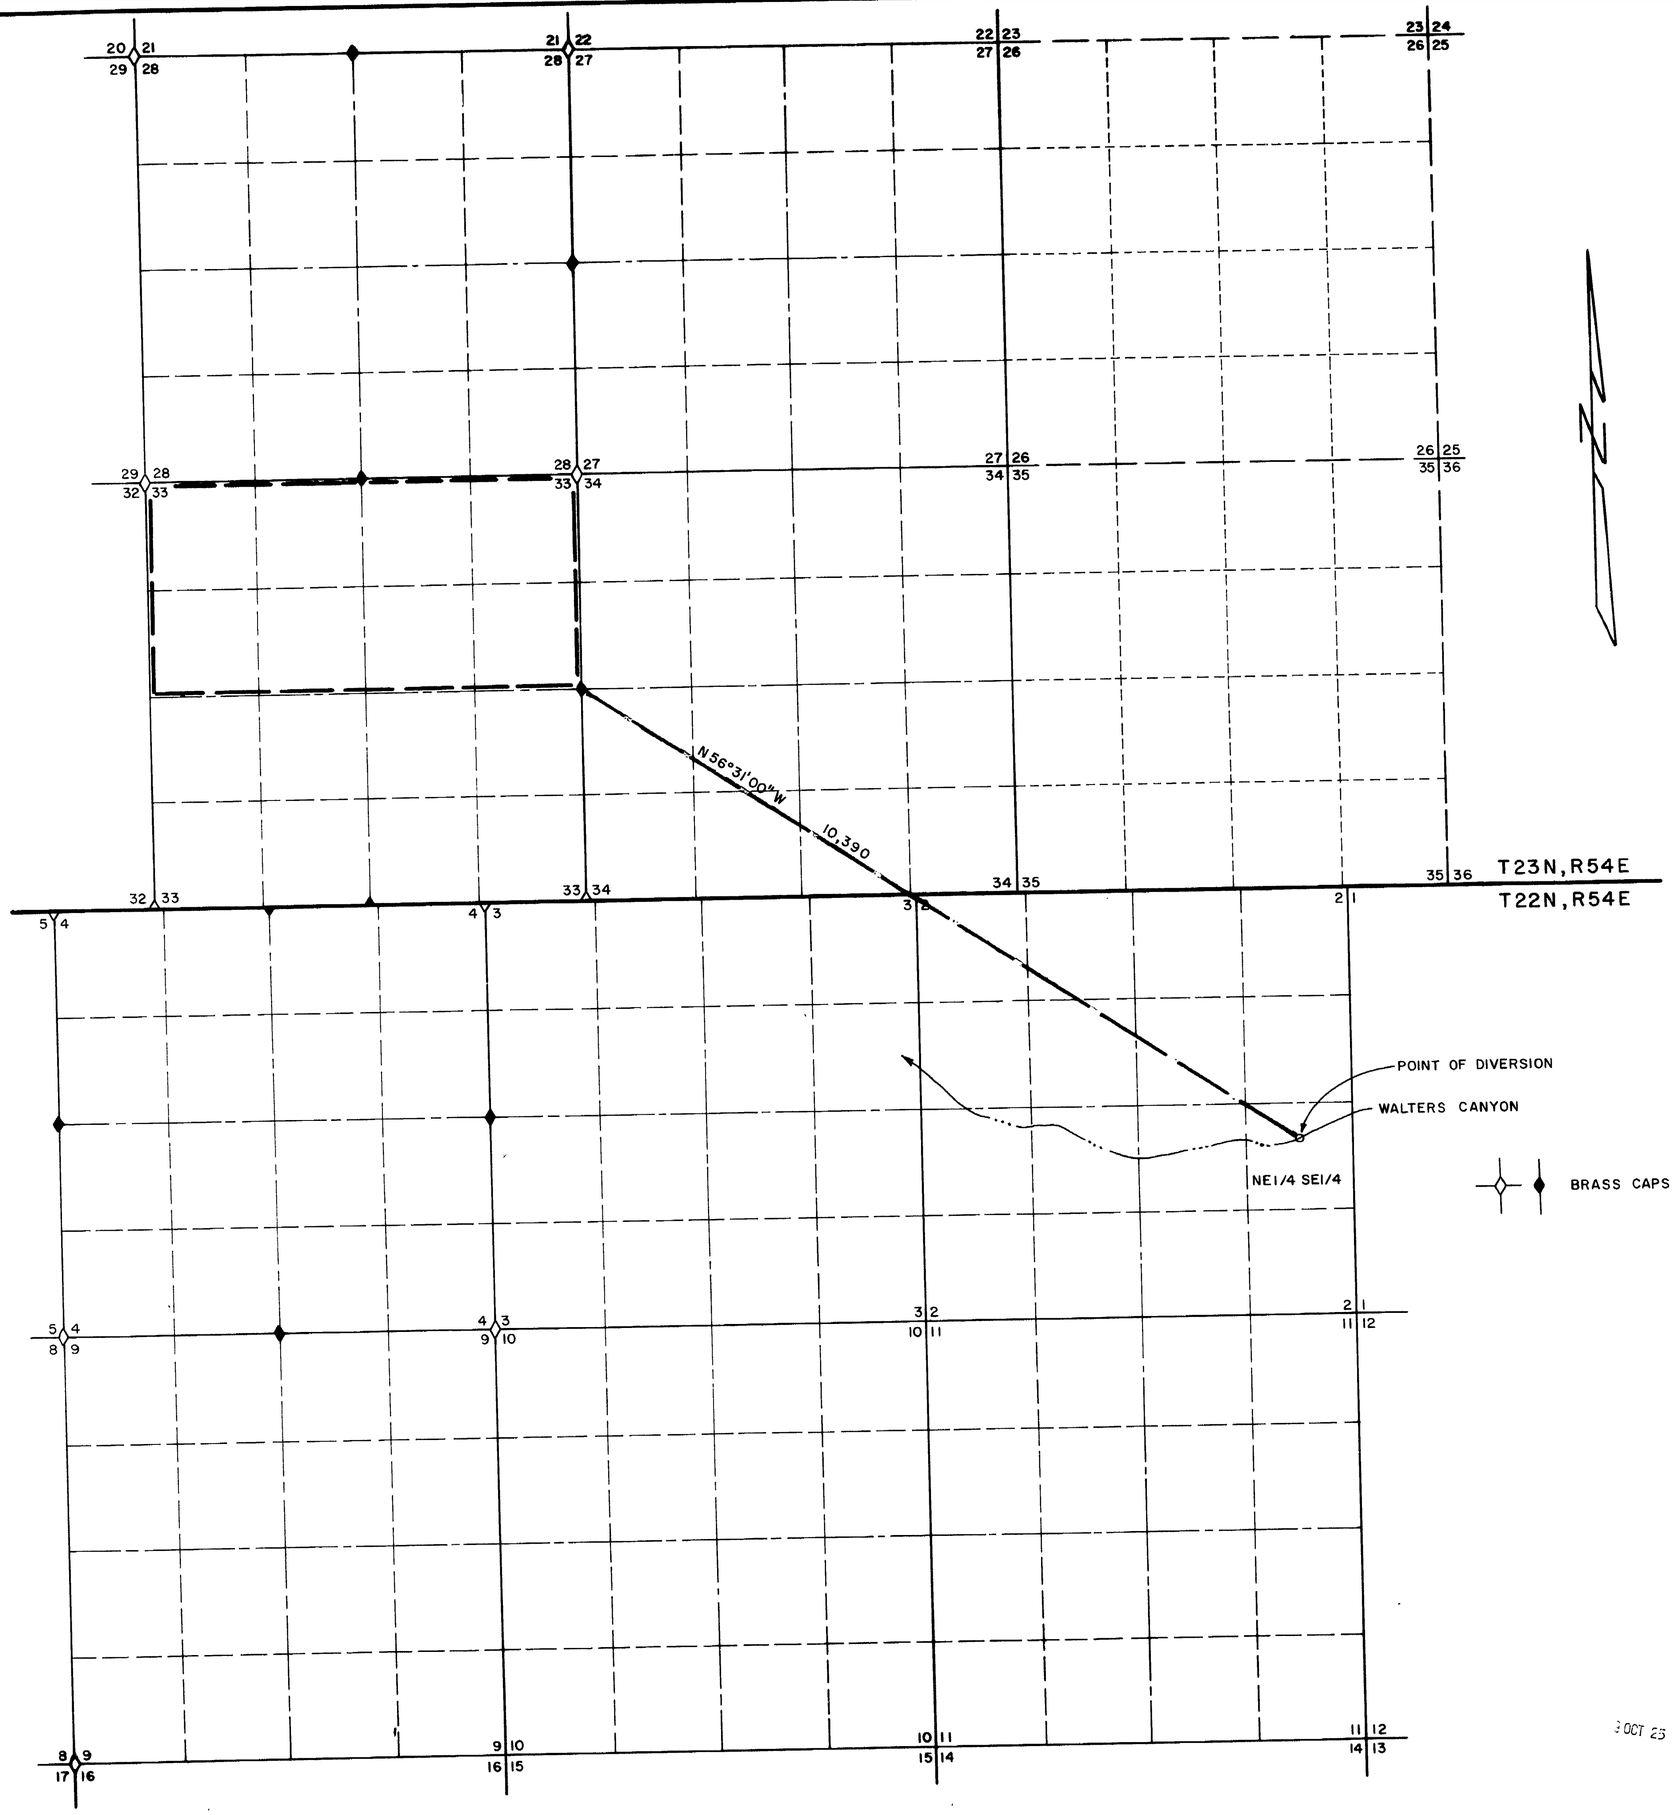

STATE OF NEVADA }
COUNTY OF ELKO } SS

Normar M Rockwe being [illegible] this map consisting of one sheet has been [illegible] scale from field notes of a survey made [illegible] October 1979; that it truly and correctly represents the [illegible] extent of the works used to divert water from **WALTERS CANYON** in EUREKA COUNTY by **LON R. CHANEY** for irrigation purposes That the proposed point of diversion [illegible] location and size of the diverting channel, all reservoirs [illegible] location and names of all other works which [illegible] proposed works, and the boundry of all lands shown [illegible] subdivisions the areas proposed to be irrigated [illegible] designated thereon

PROFESSIONAL ENGINEER

Norman M. Rockwell
State Water Right [illegible]

Subscribed and sworn [illegible] 23rd October
Notary Public [illegible] and for Elko [illegible]

Sadie L. Reynolds

RECEIVED
OCT 23 1979
STATE ENGINEER'S OFFICE
ELKO OFFICE

0 1000 2000 3000 4[illegible]
SCALE 1" = 1000'

MAP

TO ACCOMPANY APPLICATION TO APPROPRIATE WATER

FOR IRRIGATION PURPOSES

BY LON R. CHANEY

FROM WALTERS CANYON

RE ROCKWELL ENGINEERING
16 BULLION ROAD [illegible] NEVADA

79010W

79 OCT 25 PM 2 13

FILED
Oct. 23, 1979

37361