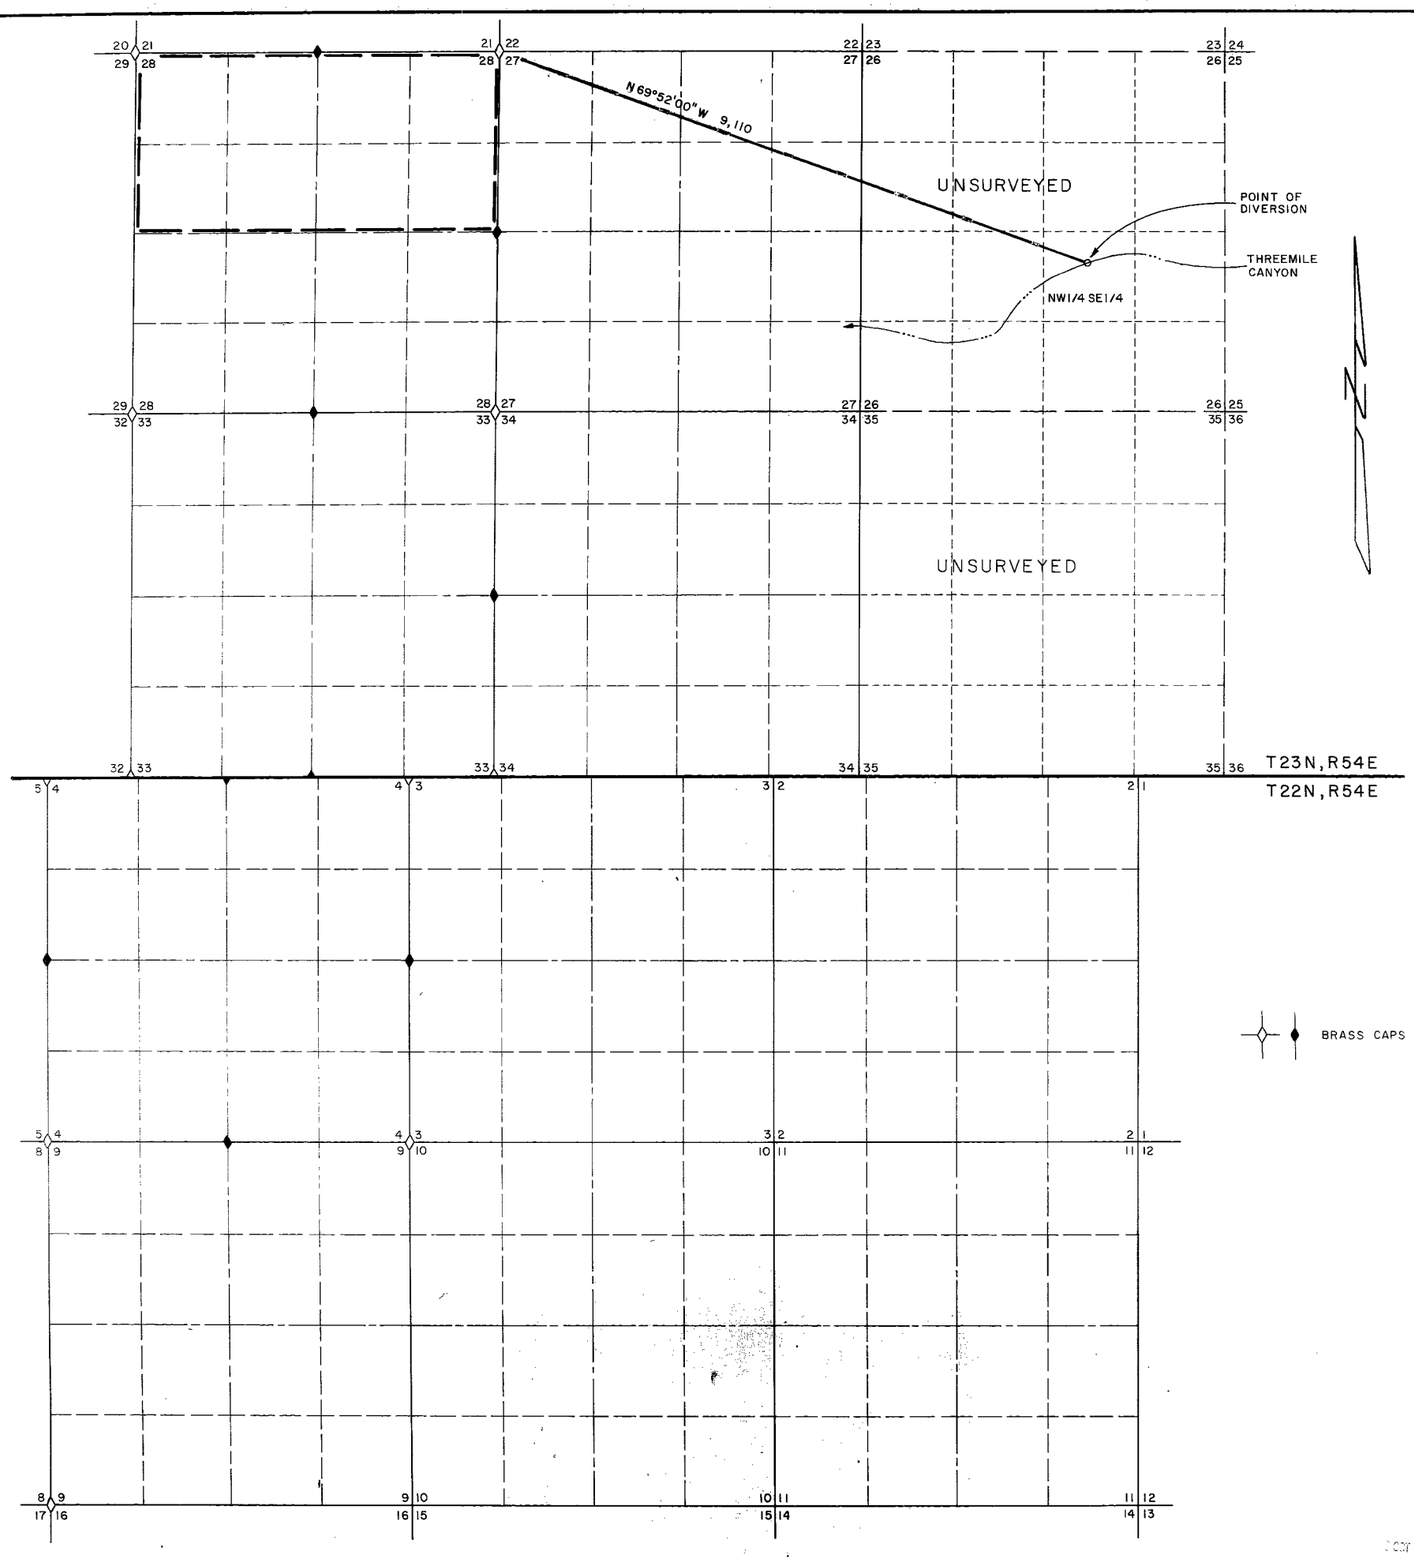

STATE OF NEVADA }
COUNTY OF ELKO } SS

Norman M. Rockwell [illegible] this map [illegible] scale from field notes [illegible] 1979, that it truly and correctly [illegible] extent of the works used [illegible] THREEMILE CANYON in EUREKA COUNTY by RONALD C. CHANEY for irrigation purposes. That the proposed [illegible] location and size of the diverting [illegible] location and names of all other works [illegible] proposed works and the boundary [illegible] subdivisions the areas proposed [illegible] designated thereon.

Norman M. Rockwell

Subscribed and sworn to before [illegible] 23rd October
Notary Public in and for Elko County [illegible]

Linda L. Reynolds

RECEIVED
OCT 23 1979
STATE ENGINEER'S OFFICE

0 1000 2000 3000 4000
SCALE: 1" = 1000'

37362

MAP

TO ACCOMPANY APPLICATION
APPROPRIATE WATER

FOR IRRIGATION PURPOSES
BY RONALD C. CHANEY
FROM THREEMILE CANYON

RE ROCKWELL ENGINEERING
161 BULLION ROAD ELKO, NEVADA
79011 W

FILED
Oct. 23, 1979

37362