T. 21 N., R. 70 E. M.D. MER. NEVADA

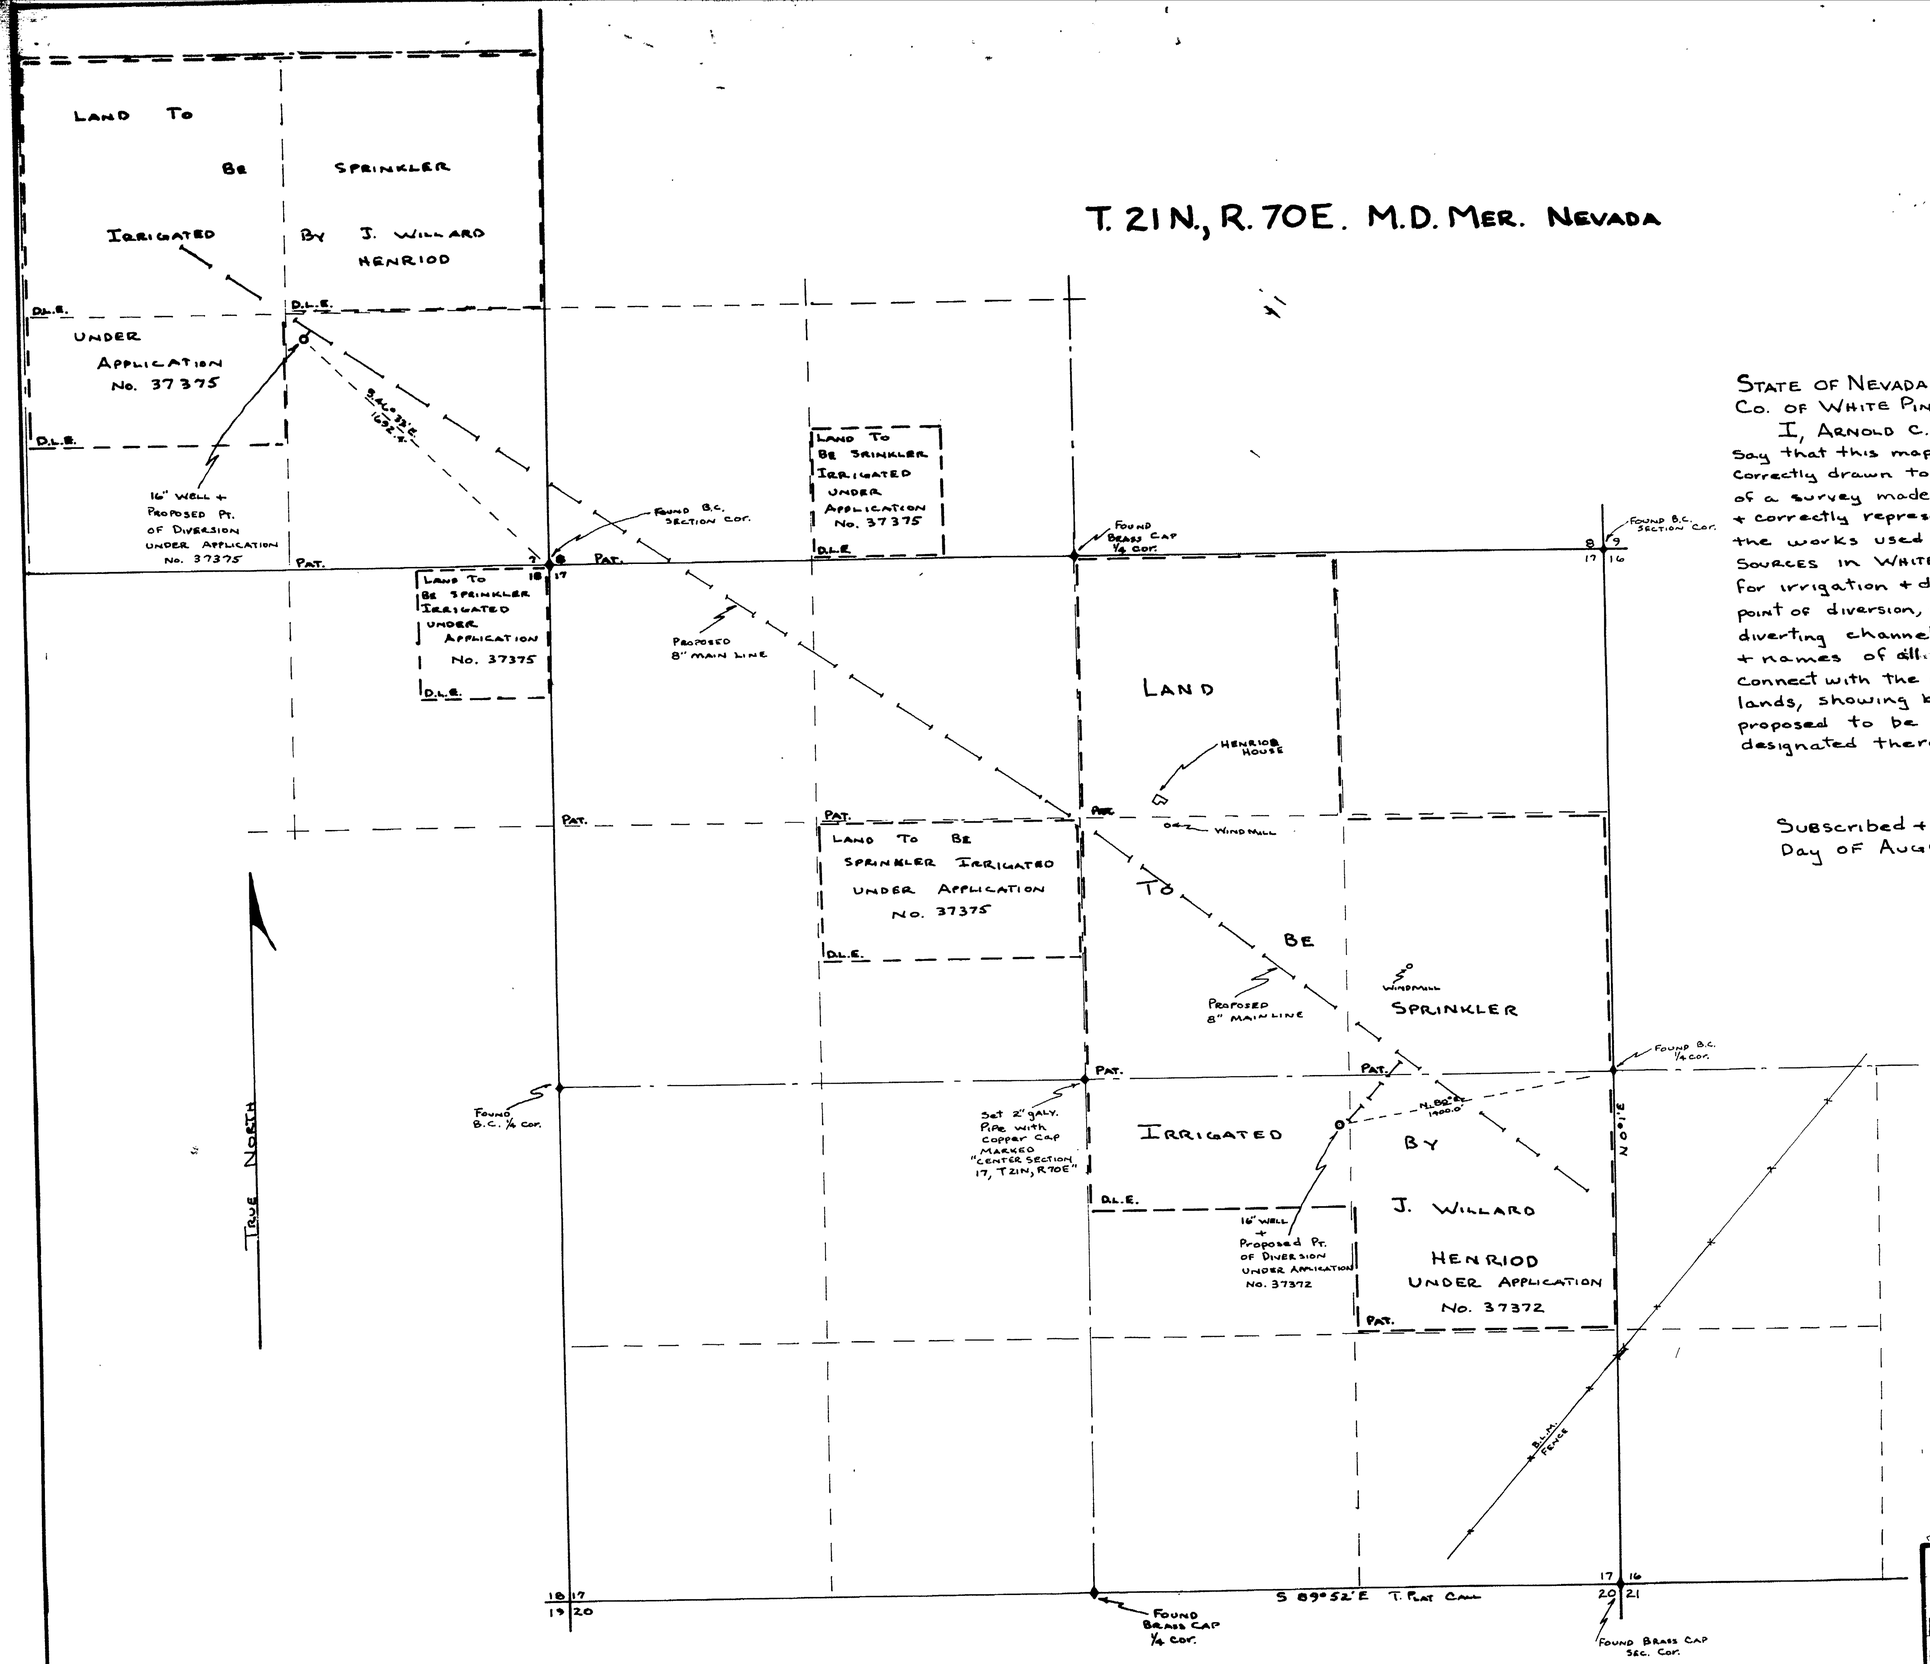

STATE OF NEVADA }
CO. OF WHITE PINE } ss

I, ARNOLD C. WOOD, being first duly sworn, depose + say that this map, consisting of one sheet, has been correctly drawn to the designated scale from field notes of a survey made by me on MARCH 10, 1979; That it truely + correctly represents the proposed location + extent of the works used to divert water from UNDERGROUND SOURCES IN WHITE PINE CO., BY J. WILLARD HENRIOD for irrigation + domestic purposes. That the proposed point of diversion, the approximate location + size of the diverting channel, all reservoirs or basins, the location + names of all other works which will cross or connect with the proposed works, + the boundary of all lands, showing by 40-acre subdivision the areas proposed to be irrigated are fully + correctly designated thereon.

Arnold C. Wood
NEV. STATE WATER RIGHT SURVEYOR

SUBSCRIBED + SWORN before me this 16th DAY OF AUGUST 1979.

Dorothy G. Persons

DOROTHY G. PERSONS
Notary Public - State of Nevada
White Pine County
My Commission Expires Jan. 27, 1981

BASIS FOR BEARINGS: TOWNSHIP PLAT CALL

0 200' 400' 800' 1200' 1600' 2000'
100' 300'

37372-75

MAP TO ACCOMPANY APPLICATIONS TO APPROPRIATE WATER
FOR: IRRIGATION + DOMESTIC
FROM: UNDERGROUND SOURCES
BY: J. WILLARD HENRIOD
SCALE 1" = 400'
SURVEY + MAP BY A.C. WOOD
R.L.S. 3124 MAR. 1979

OFFICE
STATE ENGINEER
1979 AUG 17 AM 10 46

FILED
AUG 17 1979
STATE ENGINEER'S OFFICE

37375 37372