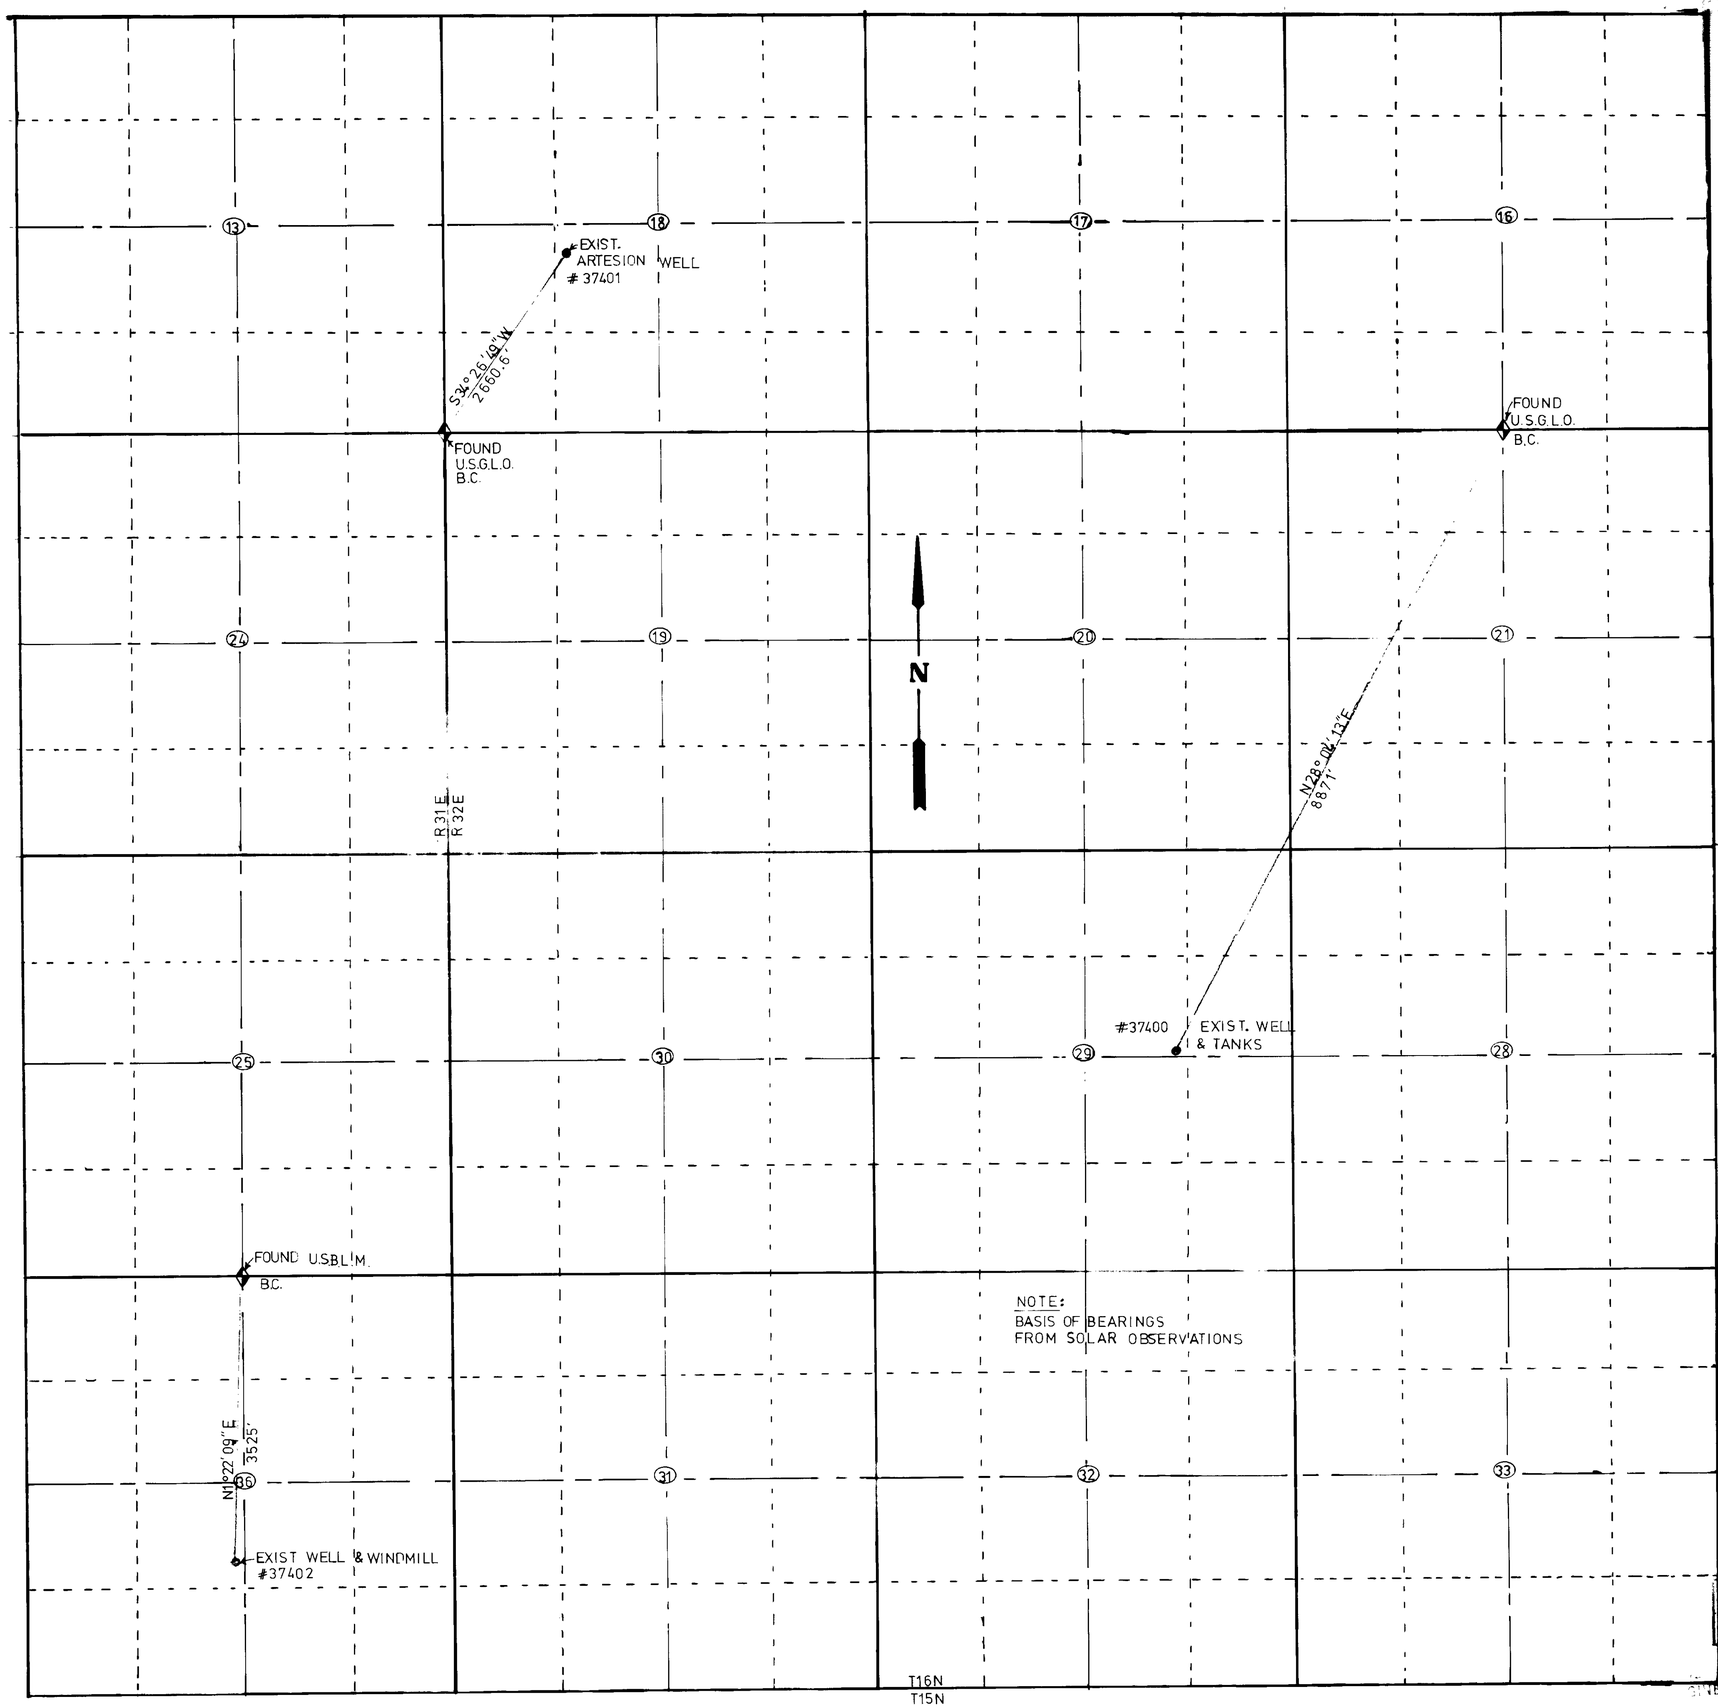

CULTURAL MAP TABULATION						
SECTION	SUBDIVISION	TWN.	RGE.	CULTIVATED ACREAGE	DESCRIPTION OF CULTURE	DATE OF FIRST CULTURE

N. A.

} S.S.

...POSE AND SAY THAT THIS MAP, ...LY DRAWN TO THE DESIGNATED ...MADE BY ME, ON THE 17TH DAY MAY 9 THAT IT TRULY AND CORRECTLY ...PROPOSED LOCATION AND EXTENT OF THE WORKS USED TO ...UNDERGROUND IN CHURCHILL COUNTY, ROY & MARY RISI FOR STOCK WATER PURPOSES UNDER 37400 - 37401 INCL. THAT THE POINT OF ...ON SIZE OF DIVERTING CHANNEL, LOCATION AND ...DIVERTING DEVICES THE LOCATION AND EXTENT OF LANDS ...THE APPLICANT UPON WHICH WATER APPLIED FOR ...37400-37401 IS USED, TOGETHER WITH ...CULTURE IN EACH 40-ACRE SUBDIVISION, AND THE ...OF ALL OTHER WORKS OR STREAMS WHICH ARE CROSSED ...WITH SAID WORKS ARE FULLY AND CORRECTLY DESIGNATED

C. H. Ketcham
STATE WATER-RIGHT SURVEYOR R.L.S. 3049

...TO BEFORE ME THIS 30th DAY May 1979

Barbara A. Ketcham
...BOLDT COUNTY, NEVADA

BARBARA A. KETCHAM
Notary Public - State of Nevada
Washoe County
Appointment Expires March 12, 1983

SCALE 1" = 1000'

37400 CERTIFICATE No. 11557 ISSUED 9-9-86
37401 CERTIFICATE No. 11558 ISSUED 9-9-86
37402 CERTIFICATE No. 11559 ISSUED 9-9-86

OFFICE
STATE ENGINEER
1979 JUN 4 AM 11 34

37400 01 02

FILED
Sept. 19, 1979
STATE ENGINEER'S OFFICE

MAP
TO ACCOMPANY APPLICATION TO APPROPRIATE WATER.

BY: ROY & MARY E. RISI
FOR: STOCK WATER
FROM: UNDERGROUND
IN: CHURCHILL COUNTY

5-31-79

Ketcham Land Surveyors
REGISTERED LAND SURVEYORS
RENO & FALLON NEVADA

T16N, R31E, R32E, M.D.M.

37402 37401 37400