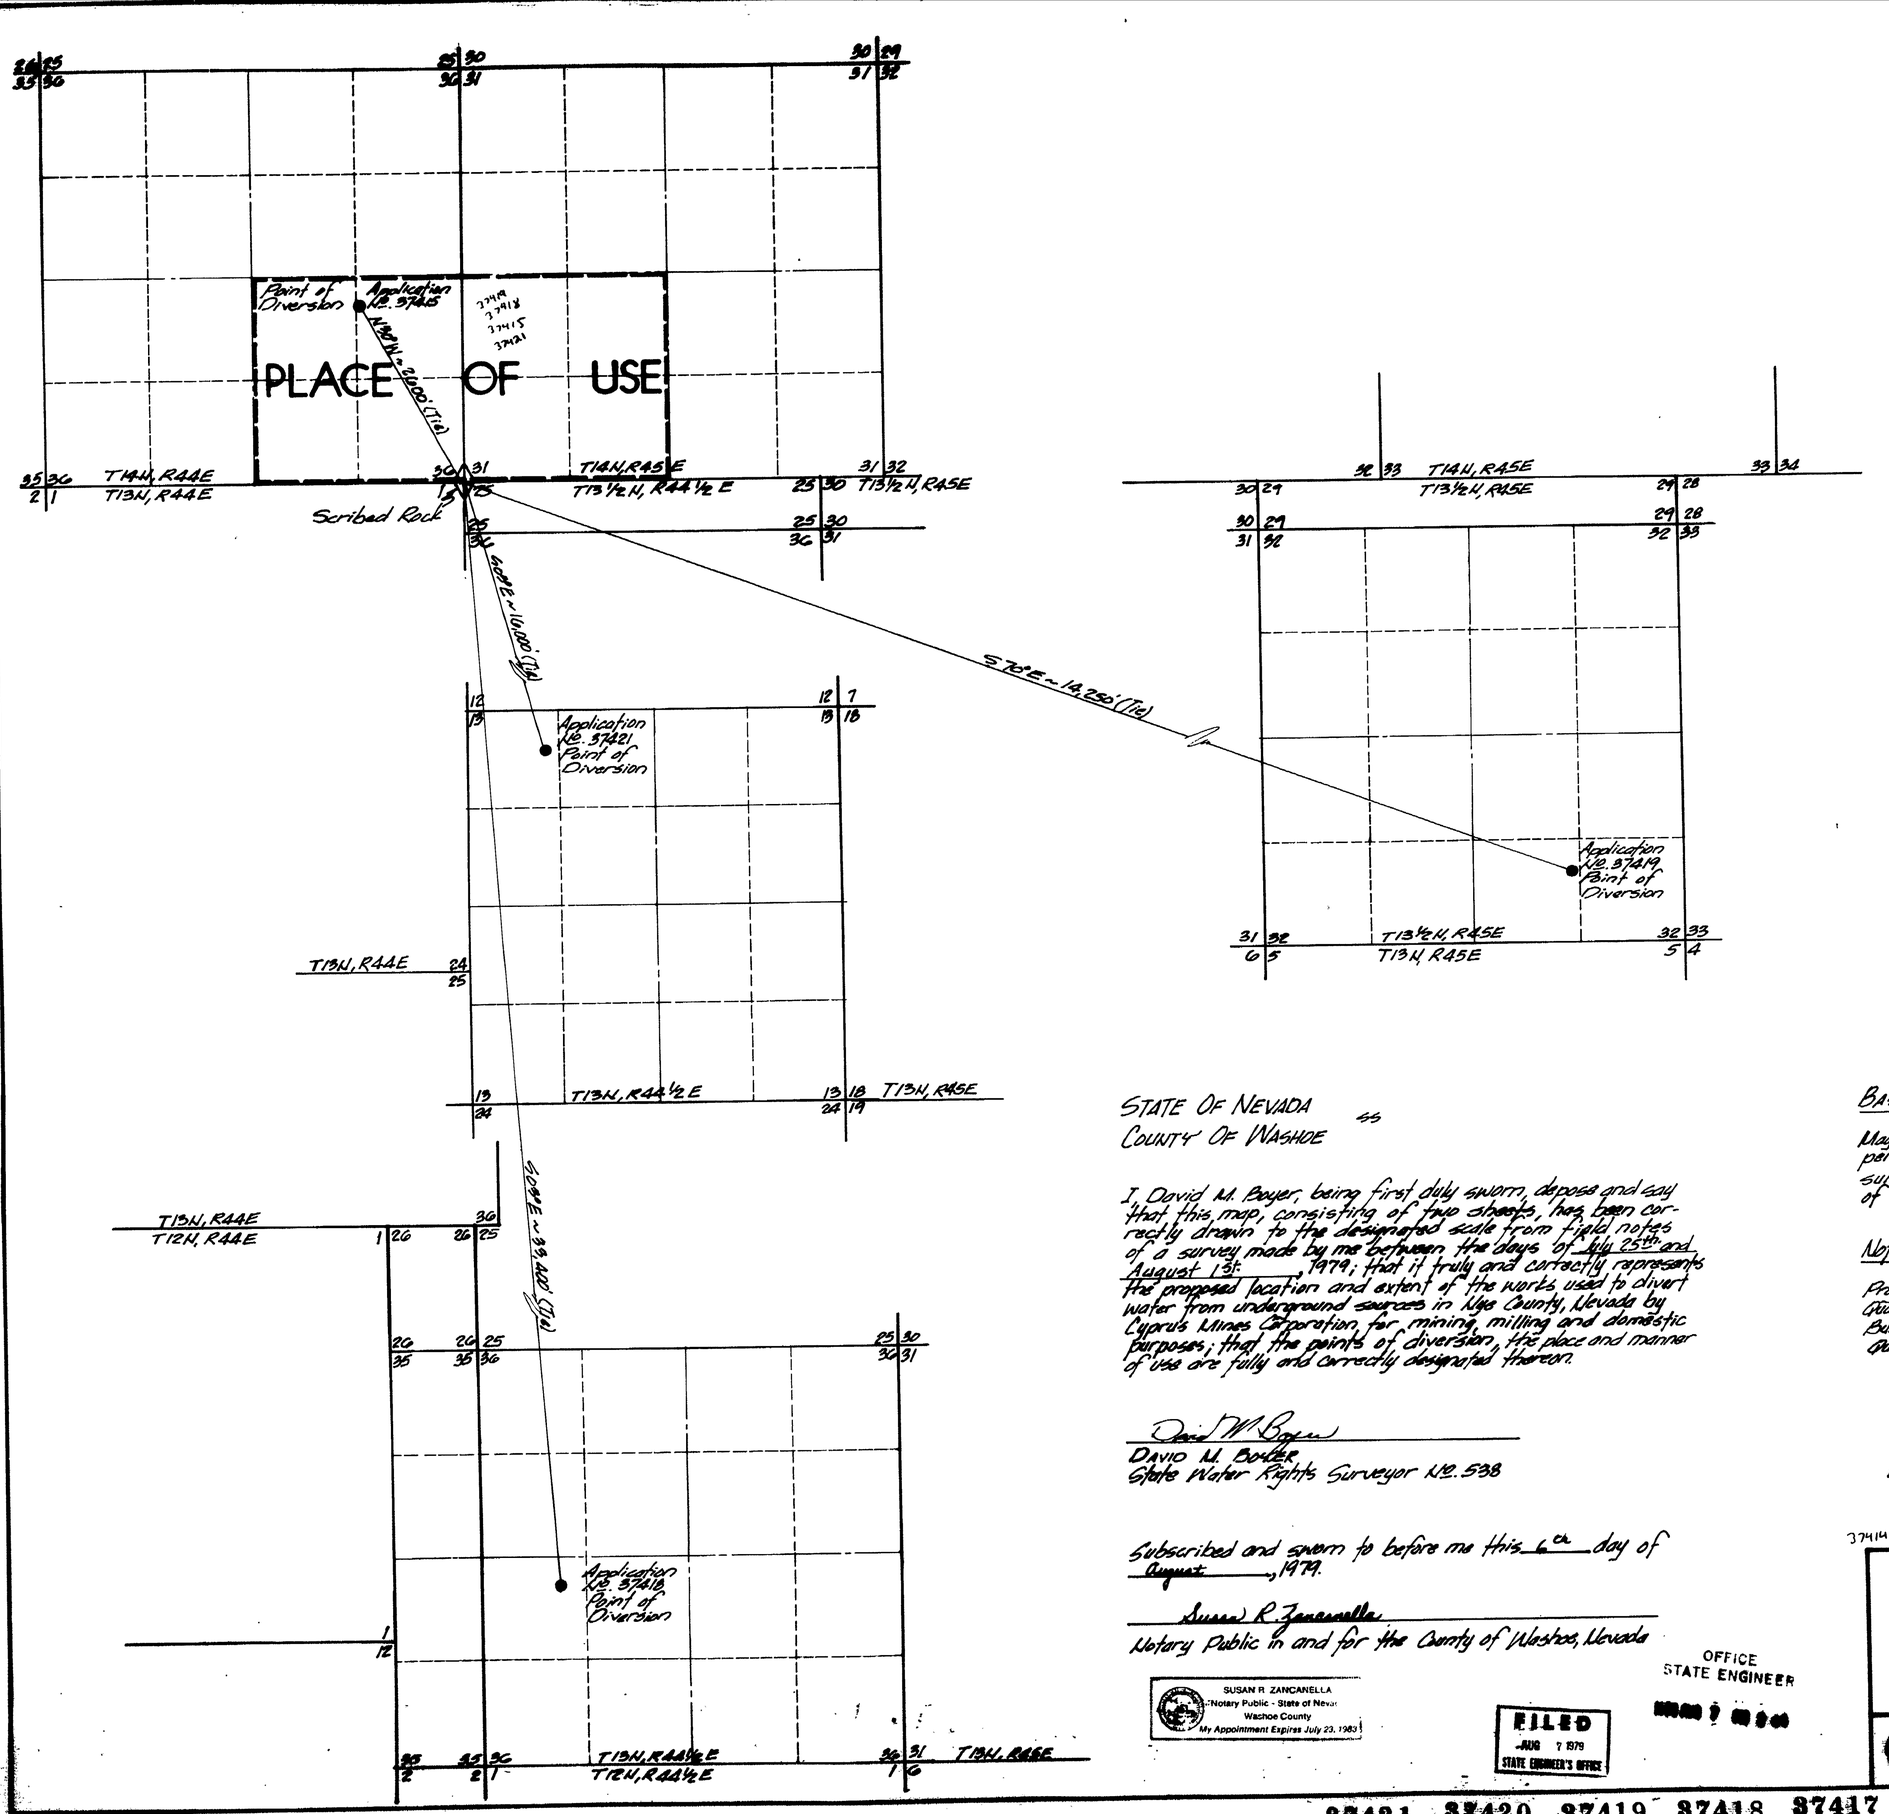

STATE OF NEVADA
COUNTY OF WASHOE ss

I, David M. Boyer, being first duly sworn, deposes and say that this map, consisting of two sheets, has been correctly drawn to the designated scale from field notes of a survey made by me between the days of July 25th and August 13th, 1979; that it truly and correctly represents the proposed location and extent of the works used to divert water from underground sources in Nye County, Nevada by Cyprus Mines Corporation for mining, milling and domestic purposes; that the points of diversion, the place and manner of use are fully and correctly designated thereon.

David M. Boyer
DAVID M. BOYER
State Water Rights Surveyor No. 538

Subscribed and sworn to before me this 6th day of August, 1979.

Susan R. Zancanella
Notary Public in and for the County of Washoe, Nevada

SUSAN R. ZANCANELLA
Notary Public - State of Nevada
Washoe County
My Appointment Expires July 23, 1983

FILED
AUG 7 1979
STATE ENGINEER'S OFFICE

OFFICE
STATE ENGINEER

BASIS OF BEARINGS:

Magnetic Bearing with a variation of N16°E as per survey notes from an original U.S.G.L.O. survey in September, 1878 of the boundaries of T14N, R44E, M.D.B.&M.

NOTE:

Projection of sections as per 30 Minute Series Quadrangle Maps by the U.S. Dept. of the Interior, Bureau of Land Management
Quads:
Pony Express, Nevada
Belmont, Nevada

1000 500 0 1000 2000 3000 4000

Scale: 1" = 1000'

37414

MAP TO ACCOMPANY APPLICATION TO APPROPRIATE WATER FOR MINING, MILLING AND DOMESTIC PURPOSES FROM UNDERGROUND SOURCES FOR CYPRUS MINES CORPORATION IN NYE COUNTY, NEVADA

THE SPINK CORPORATION
ENGINEERS · PLANNERS · SURVEYORS
130 Vesser Street Reno, Nevada

37421 37420 37419 37418 37417 37416 37415 37414

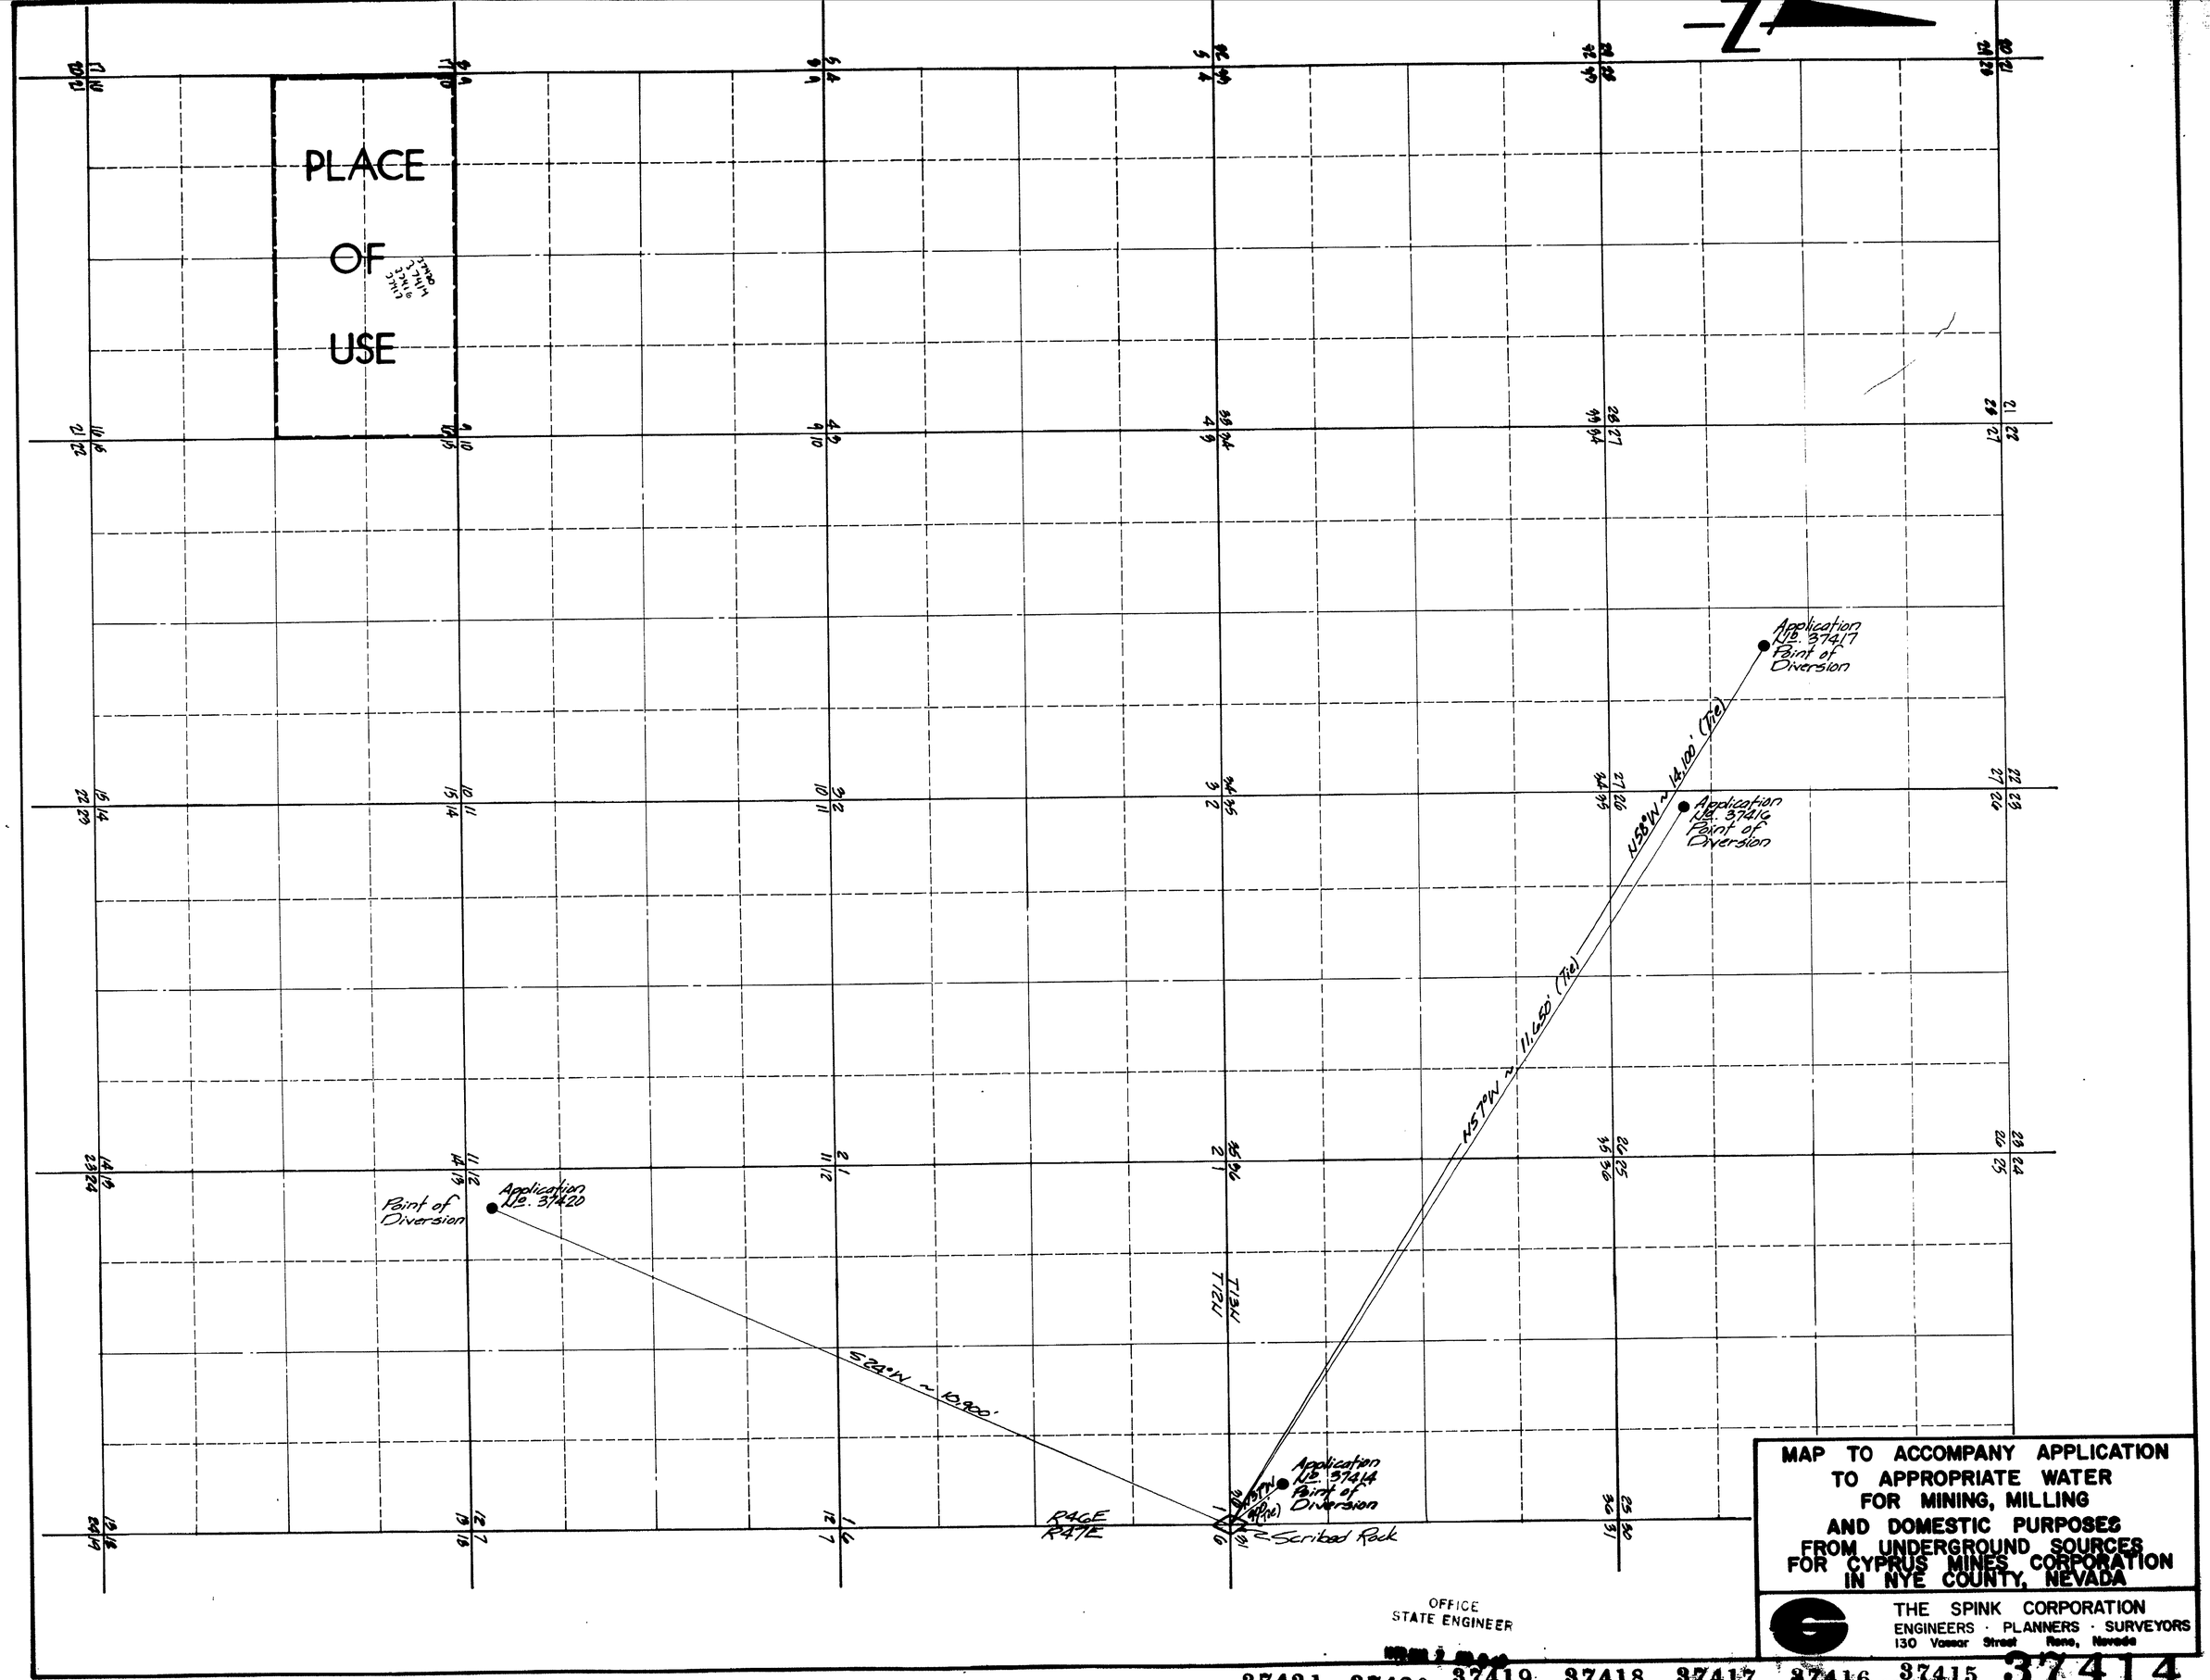

MAP TO ACCOMPANY APPLICATION
TO APPROPRIATE WATER
FOR MINING, MILLING
AND DOMESTIC PURPOSES
FROM UNDERGROUND SOURCES
FOR CYPRUS MINES CORPORATION
IN NYE COUNTY, NEVADA

THE SPINK CORPORATION
ENGINEERS · PLANNERS · SURVEYORS
130 Vassar Street Reno, Nevada

OFFICE
STATE ENGINEER

37421 37420 37419 37418 37417 37416 37415 37414