N

Basis of Bearing: Solar Observation

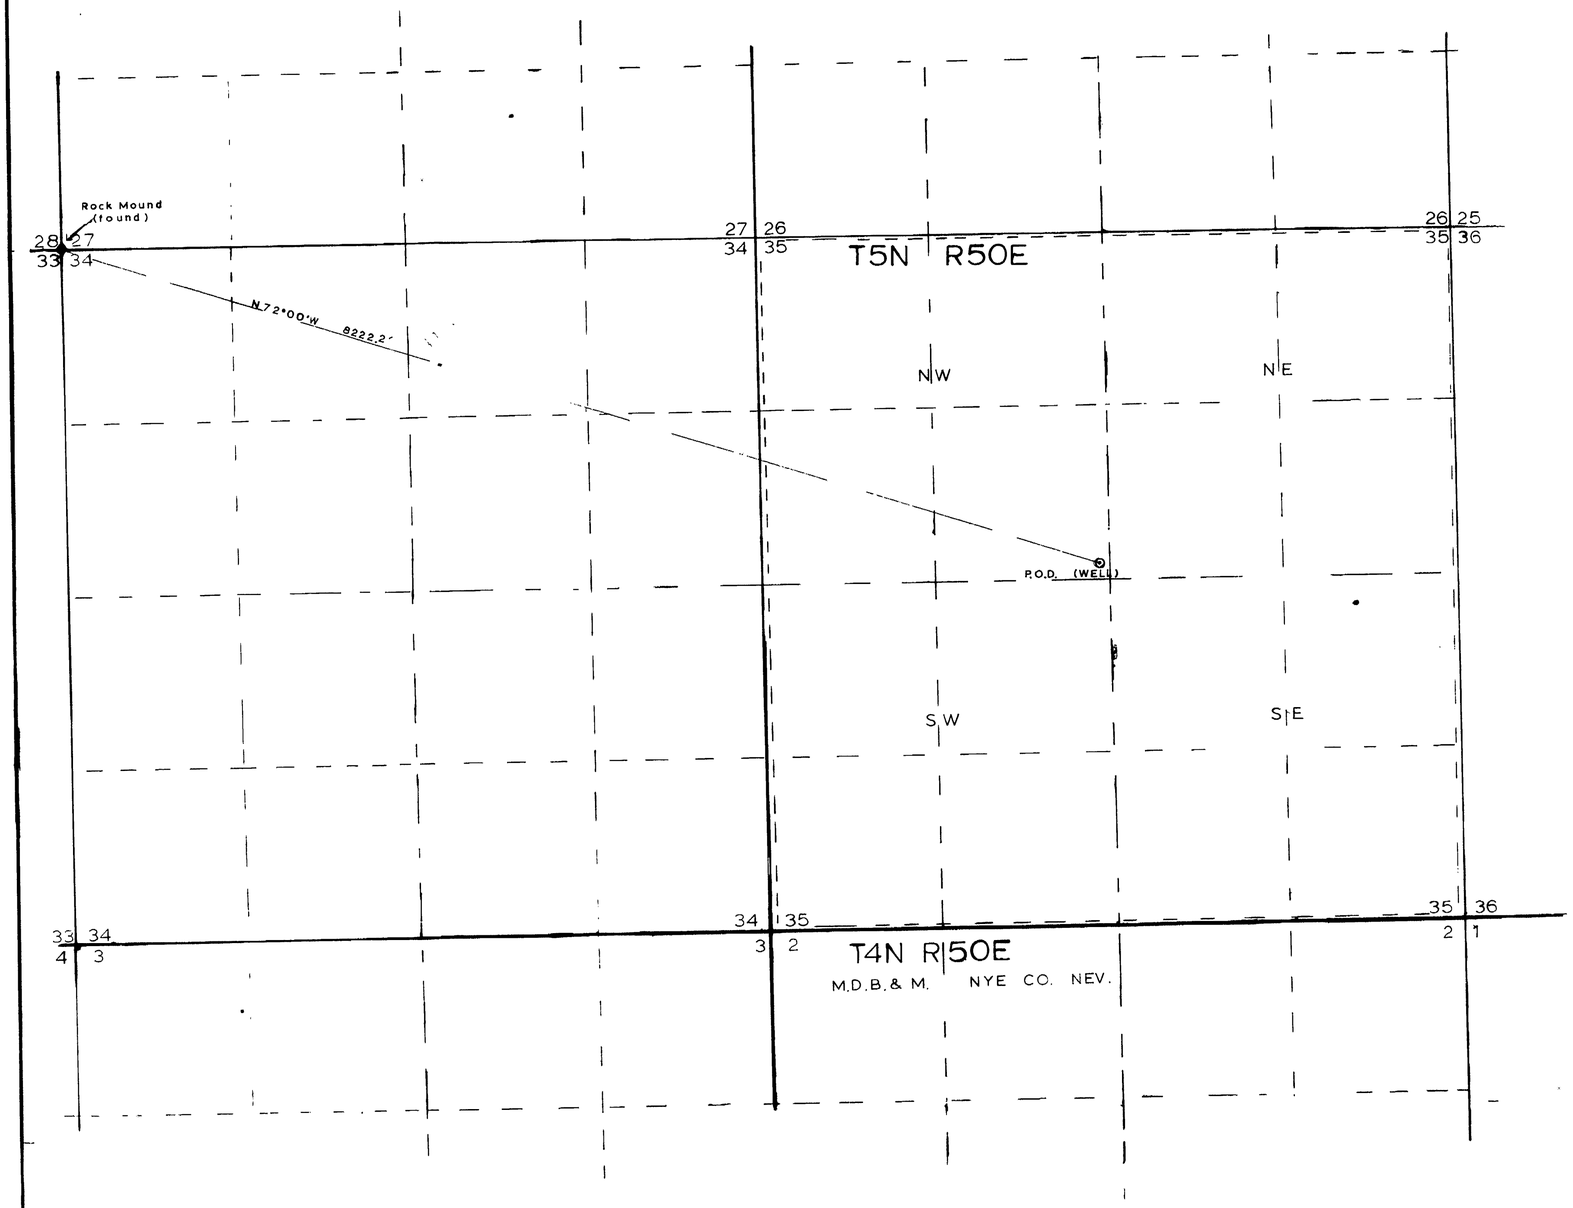


SURVEYOR'S STATMENT

STATE OF NEVADA
COUNTY OF NYE } SS

I, PHILIP C HULSE, being first duly sworn, depose and say that this map consisting of one sheet has been correctly drawn to the designated scale from field notes of a survey made by me on March 15, 1979, that it truly and correctly represents the proposed location and extent of the works used to divert water from an underground source in Nye County, Nev. by Donald H. & Nellie D. Ruppel for irrigation & domestic Place of use being 40 acre subdivisions shown by heavy dashed lines. — — — — —

Philip C Hulse
State Water Right Surveyor

Subscribed and sworn to before me this 13th day of September 19 79

Notary Public in and for Lincoln County Nevada.

Scale 1" = 600'

0 600 1200 1800 2400

37469

MAP TO ACCOMPANY
APPLICATION TO APPROPRIATE
WATER FOR IRRIGATION & DOMESTIC
BY DONALD H. RUPPEL & NELLIE D. RUPPEL
FROM UNDERGROUND SOURCES

PHILIP C. HULSE Land & Water Rights. SURVEYOR

STATE ENGINEER
1979 SEP 17 PM 2 21

FILED
Sept. 14, 1979
STATE ENGINEER'S OFFICE

37468