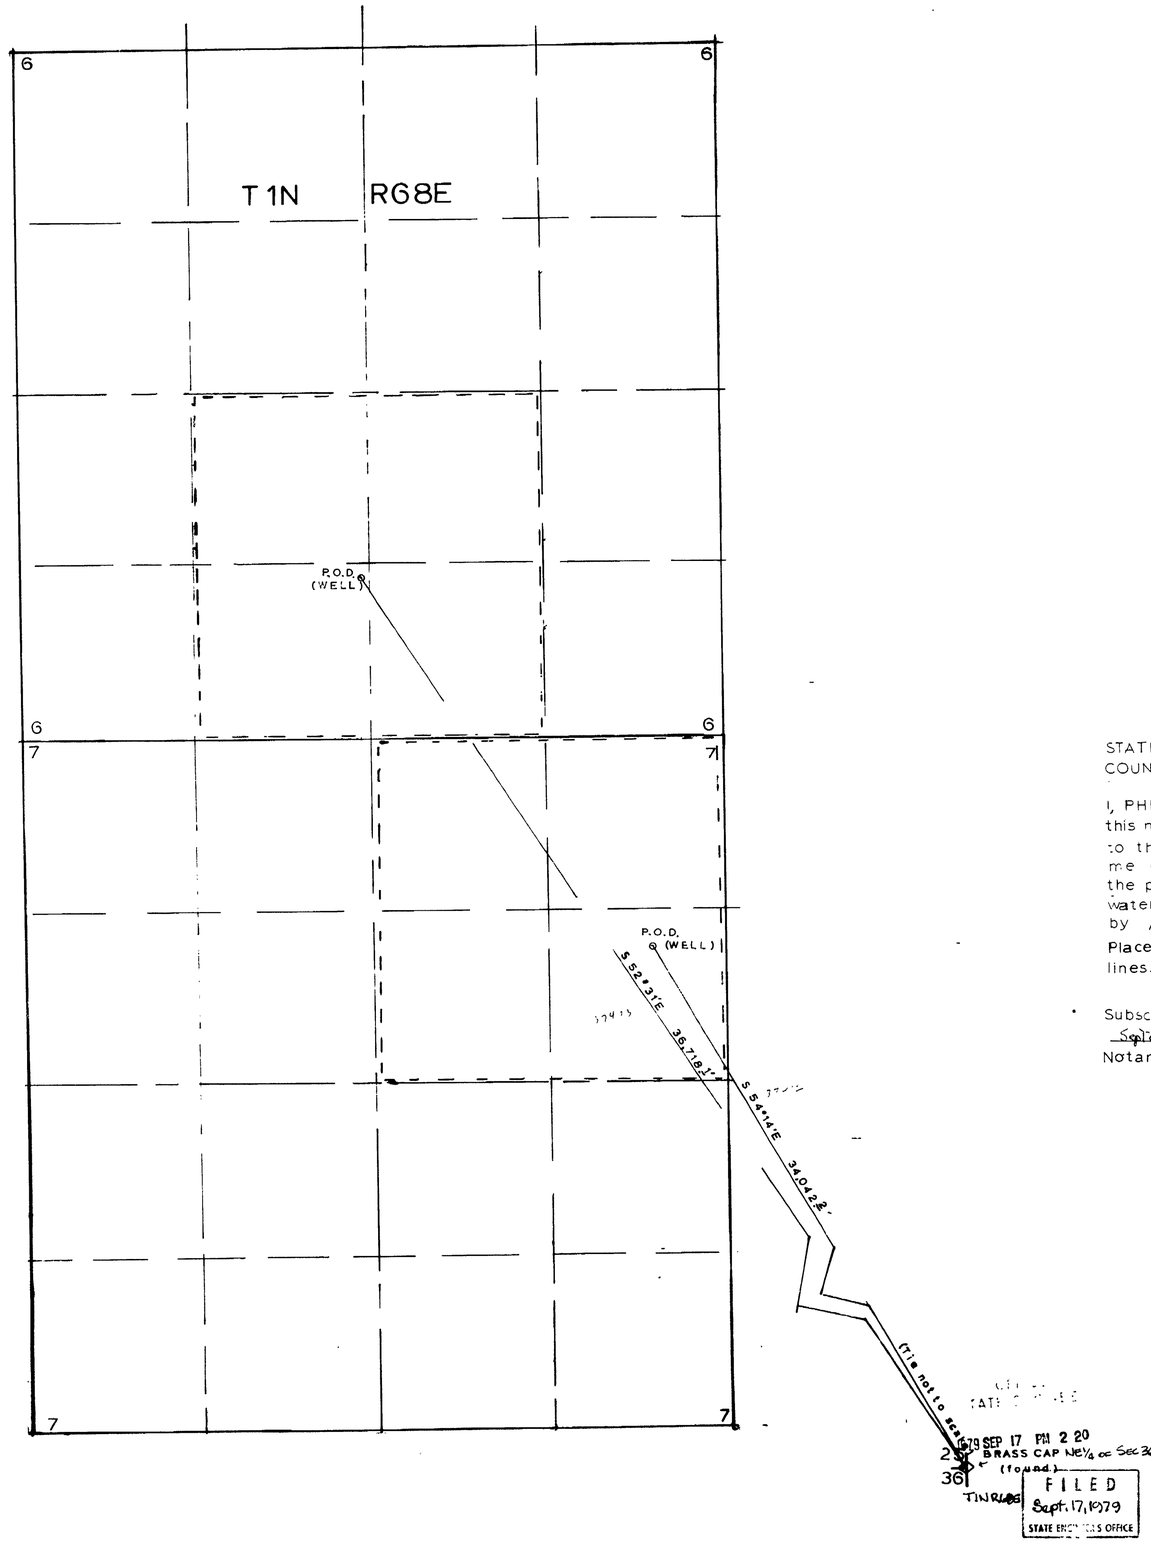

Basis of Bearing. Solar Observation

SURVEYOR'S STATMENT

STATE OF NEVADA
COUNTY OF LN } S S

I, PHILIP C HULSE, being first duly sworn, depose and say that this map consisting of one sheet has been correctly drawn to the designated scale from field notes of a survey made by me on March 20, 1979, that it truly and correctly represents the proposed location and extent of the works used to divert water from an underground source in Lincoln County, Nev. by Ardyth Smith for irrigation & domestic.

Place of use being 40 acre subdivisions shown by neavy dashed lines. — — — — —

Philip C. Hulse
State Water Right Surveyor

Subscribed and sworn to before me this 13 day of September 19 79

Notary Public in and for Lincoln County, Nevada.

Scale 1" = 600'

0 600 1200 1800 2400

FILED
Sept. 17, 1979
STATE ENGINEER'S OFFICE

1979 SEP 17 PM 2 20

MAP TO ACCOMPANY
APPLICATION TO APPROPRIATE
WATER FOR IRRIGATION & DOMESTIC
BY ARDYTH SMITH
FROM UNDERGROUND SOURCES

PHILIP C. HULSE Land & Water Rights SURVEYOR

37473 37472