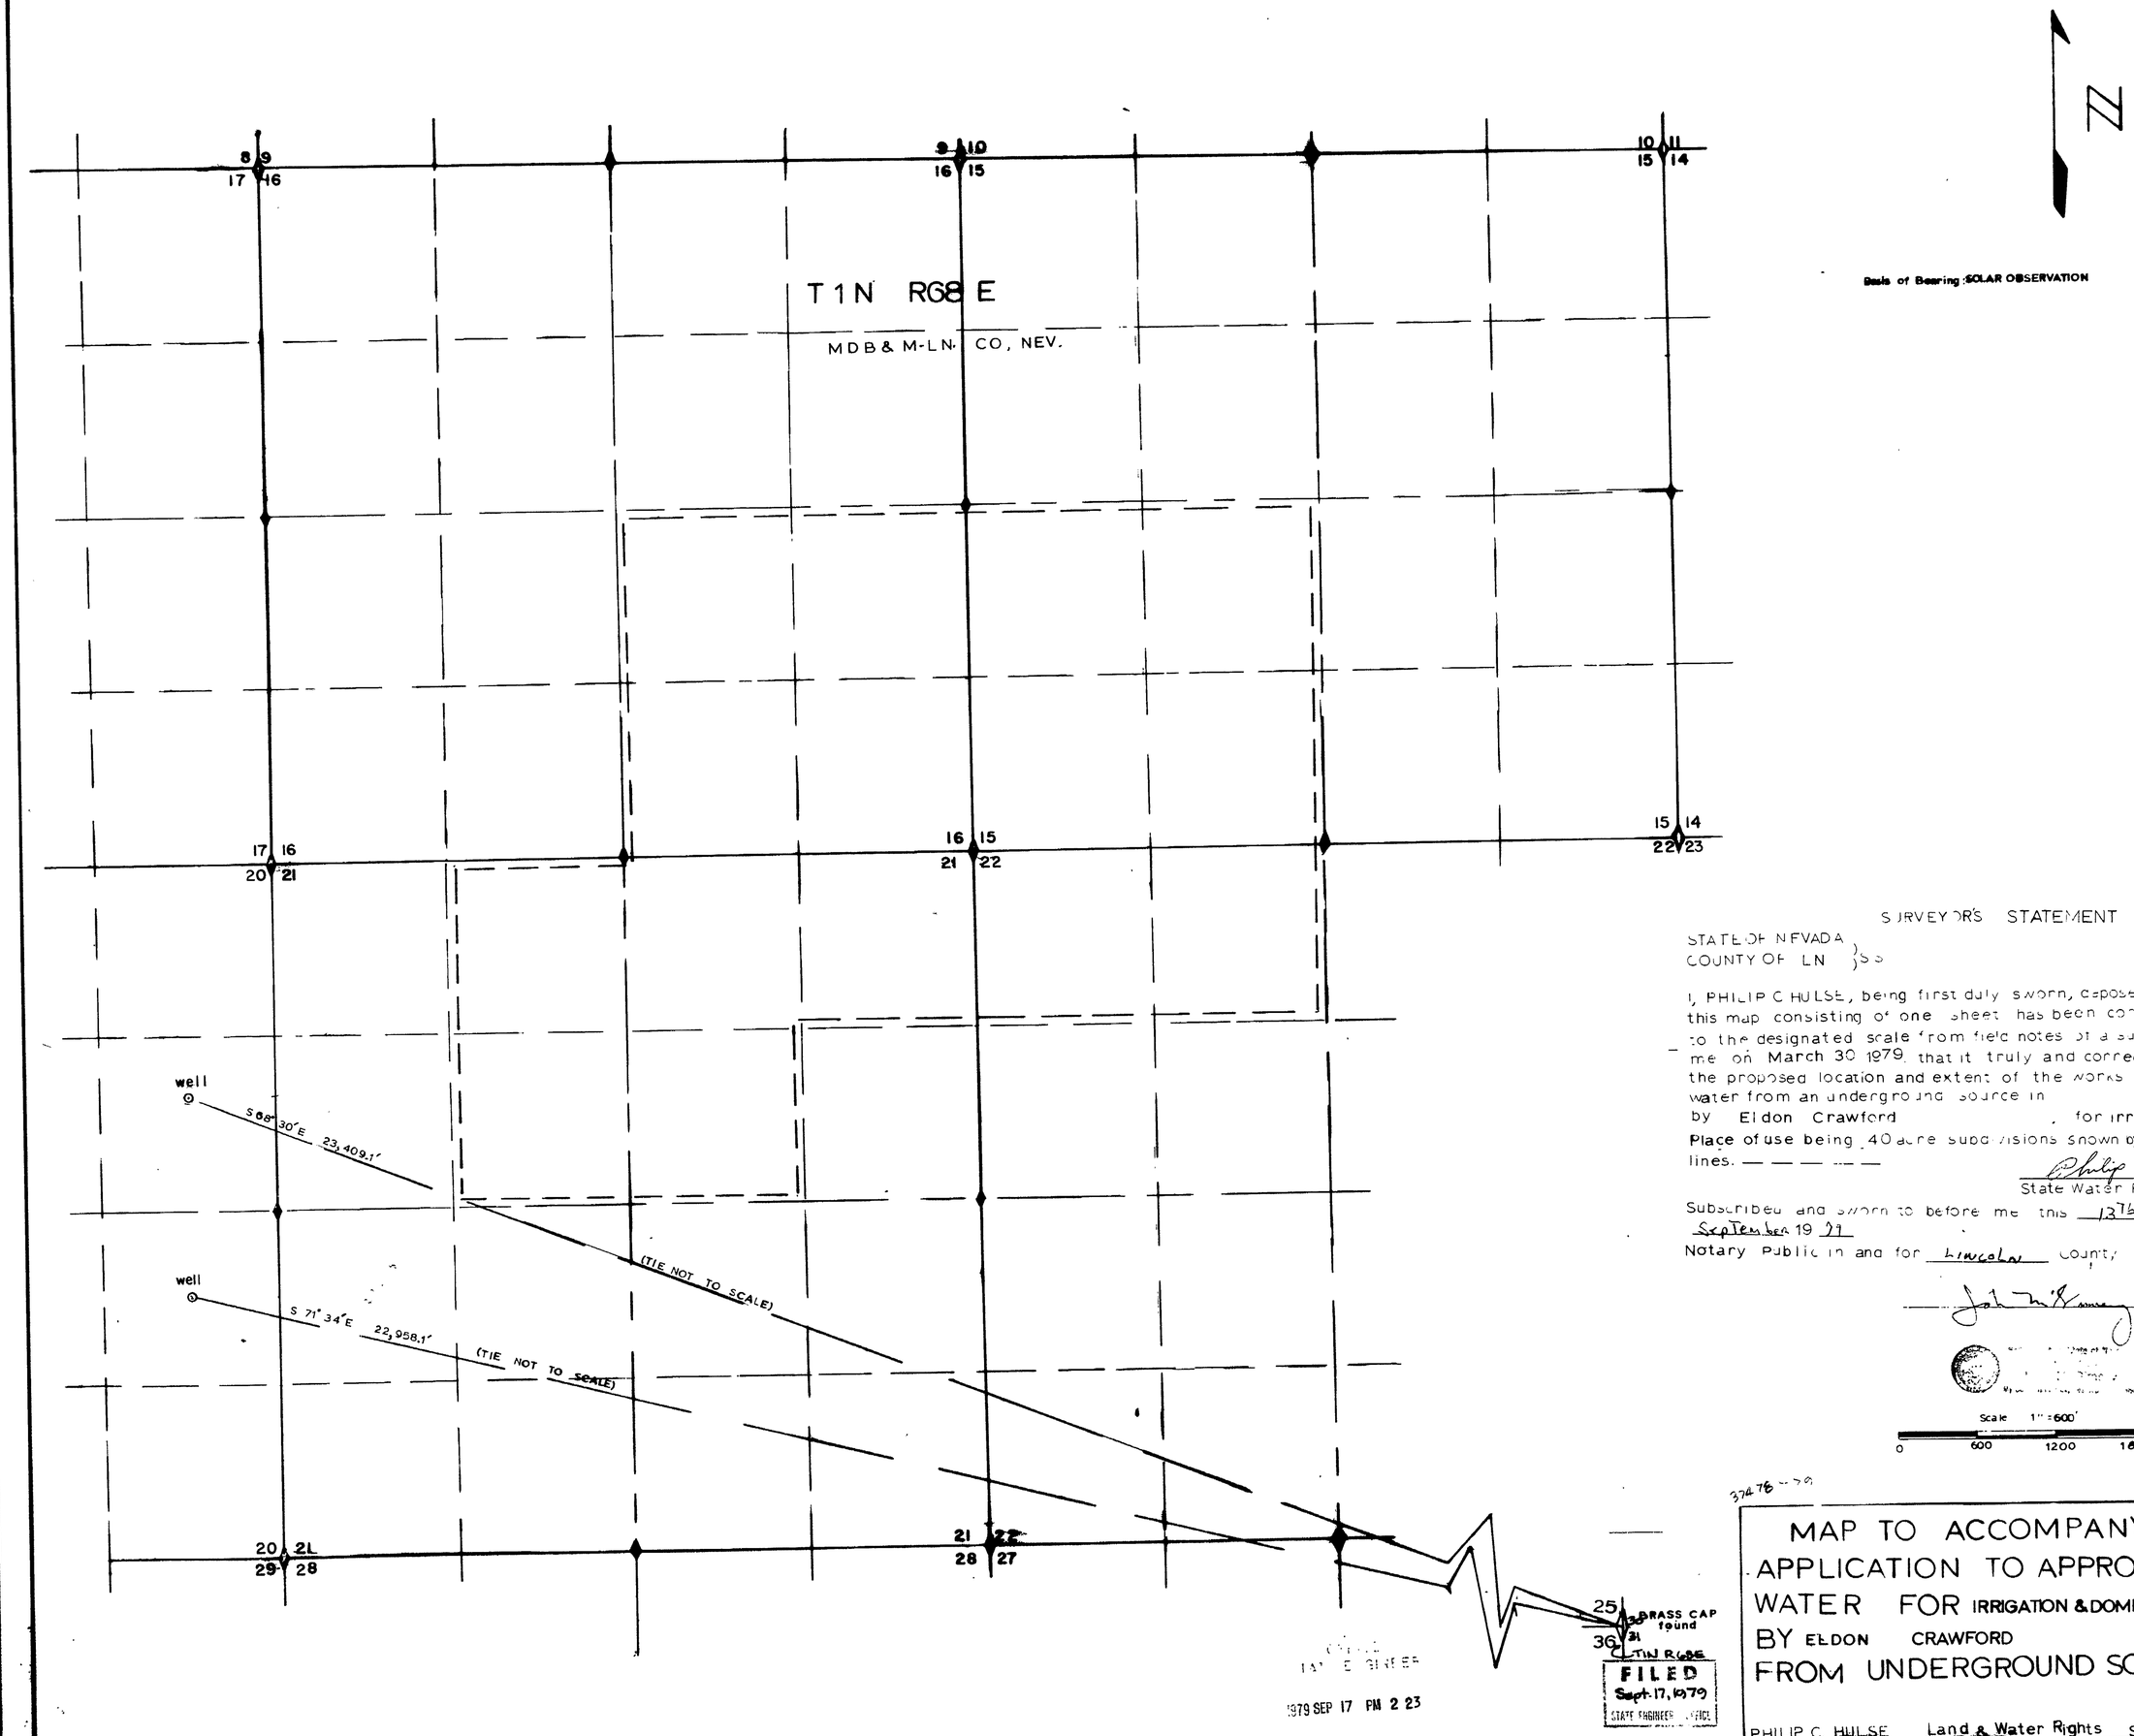

Basis of Bearing: SOLAR OBSERVATION

SURVEYOR'S STATEMENT

STATE OF NEVADA }
COUNTY OF LN } SS

I, PHILIP C HULSE, being first duly sworn, depose and say that this map consisting of one sheet has been correctly drawn to the designated scale from field notes of a survey made by me on March 30 1979 that it truly and correctly represents the proposed location and extent of the works used to divert water from an underground source in County, Nev. by Eldon Crawford, for irrigation & domestic Place of use being 40 acre subdivisions shown by heavy dashed lines. — — — — —

Philip C Hulse
State Water Right Surveyor

Subscribed and sworn to before me this 13th day of September 19 79

Notary Public in and for Lincoln County Nevada.

Scale 1" = 600'

0 600 1200 1800 2400

37478 - 79

MAP TO ACCOMPANY APPLICATION TO APPROPRIATE WATER FOR IRRIGATION & DOMESTIC BY ELDON CRAWFORD FROM UNDERGROUND SOURCES

PHILIP C. HULSE Land & Water Rights SURVEYOR

FILED
Sept. 17, 1979
STATE ENGINEER OFFICE

1979 SEP 17 PM 2 23

37478 37478