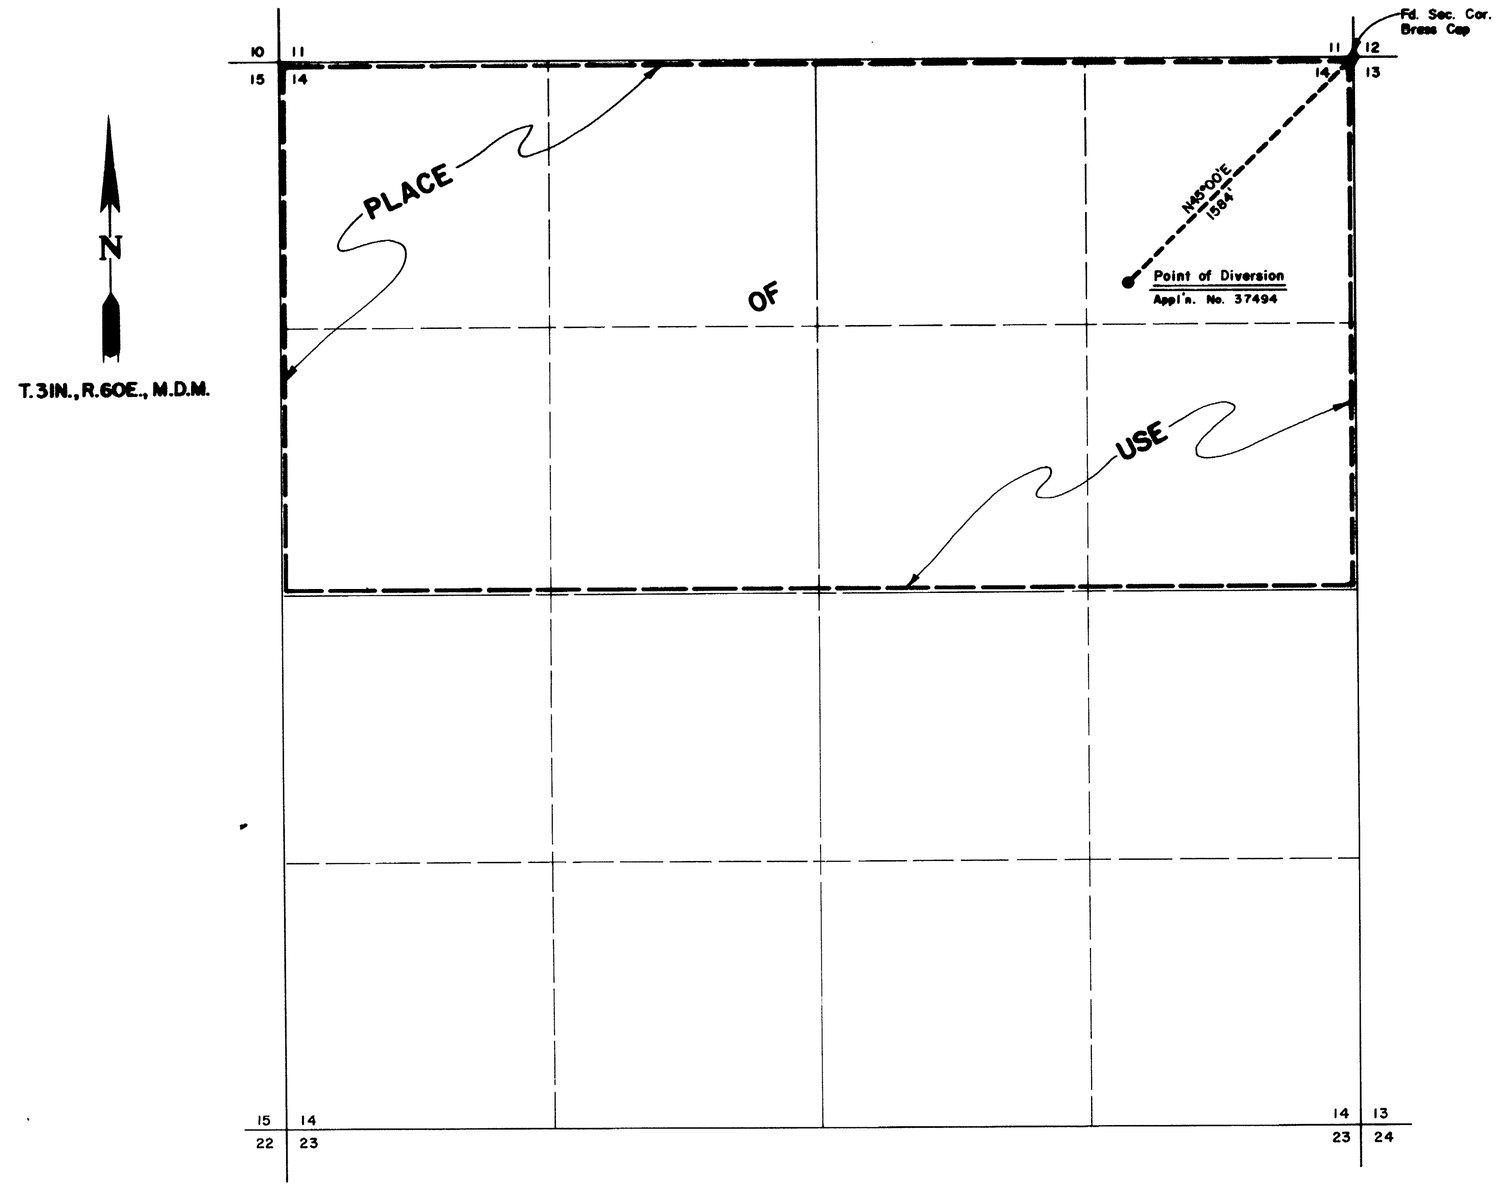

STATE OF NEVADA }
COUNTY OF ELKO } ss.

I, William A. Nisbet, being first duly sworn, depose and say that this map, consisting of one sheet, has been correctly drawn to the designated scale from field notes of a survey, made under my supervision and direction, on the 19th day of September, 1979; that it truly and correctly represents the proposed location and extent of the works used to divert water from an UNDERGROUND SOURCE in ELKO COUNTY by ROBERT E. & PHYLLIS P. WARNOCK for IRRIGATION & DOMESTIC PURPOSES. That the proposed point of diversion, the approximate location and size of the diverting channel, all reservoirs or basins, the location and names of all other works which will cross or connect with the proposed works, and the boundary of all lands, showing by 40-acre subdivisions the areas proposed to be irrigated, are fully and correctly designated thereon.

William A. Nisbet
STATE WATER RIGHT SURVEYOR NO. 3805

LICENSED LAND SURVEYOR - STATE OF NEVADA
WILLIAM A. NISBET
3805

Subscribed and sworn to before me this 19th day of Sept, 1979.
Notary Public in and for Elko County, Nevada.

Lena Bernadet

BASIS OF BEARINGS: B.L.M. Dependent Resurvey, May 22, 1969.

0 400 800 1200 1600 2000
SCALE: 1" = 400'

OFFICE
STATE ENGINEER
1979 SEP 20 PM 3 55

FILED
Sept 20, 1979
STATE ENGINEER'S OFFICE

NO.	BY	DATE	DESCRIPTION	CHK'D	APV'D
			REVISIONS		

DRAWN BY D.P. | APPROVED BY VAW
JOB NO. 2396-001 | DATE SEPT. 1979

37494

MAP
TO ACCOMPANY APPLICATION TO APPROPRIATE WATER FOR
IRRIGATION & DOMESTIC PURPOSES
BY
ROBERT E. & PHYLLIS P. WARNOCK
FROM AN UNDERGROUND SOURCE

CHILTON ENGINEERING
481 CHERRY STREET ELKO, NEVADA
W79064

37494