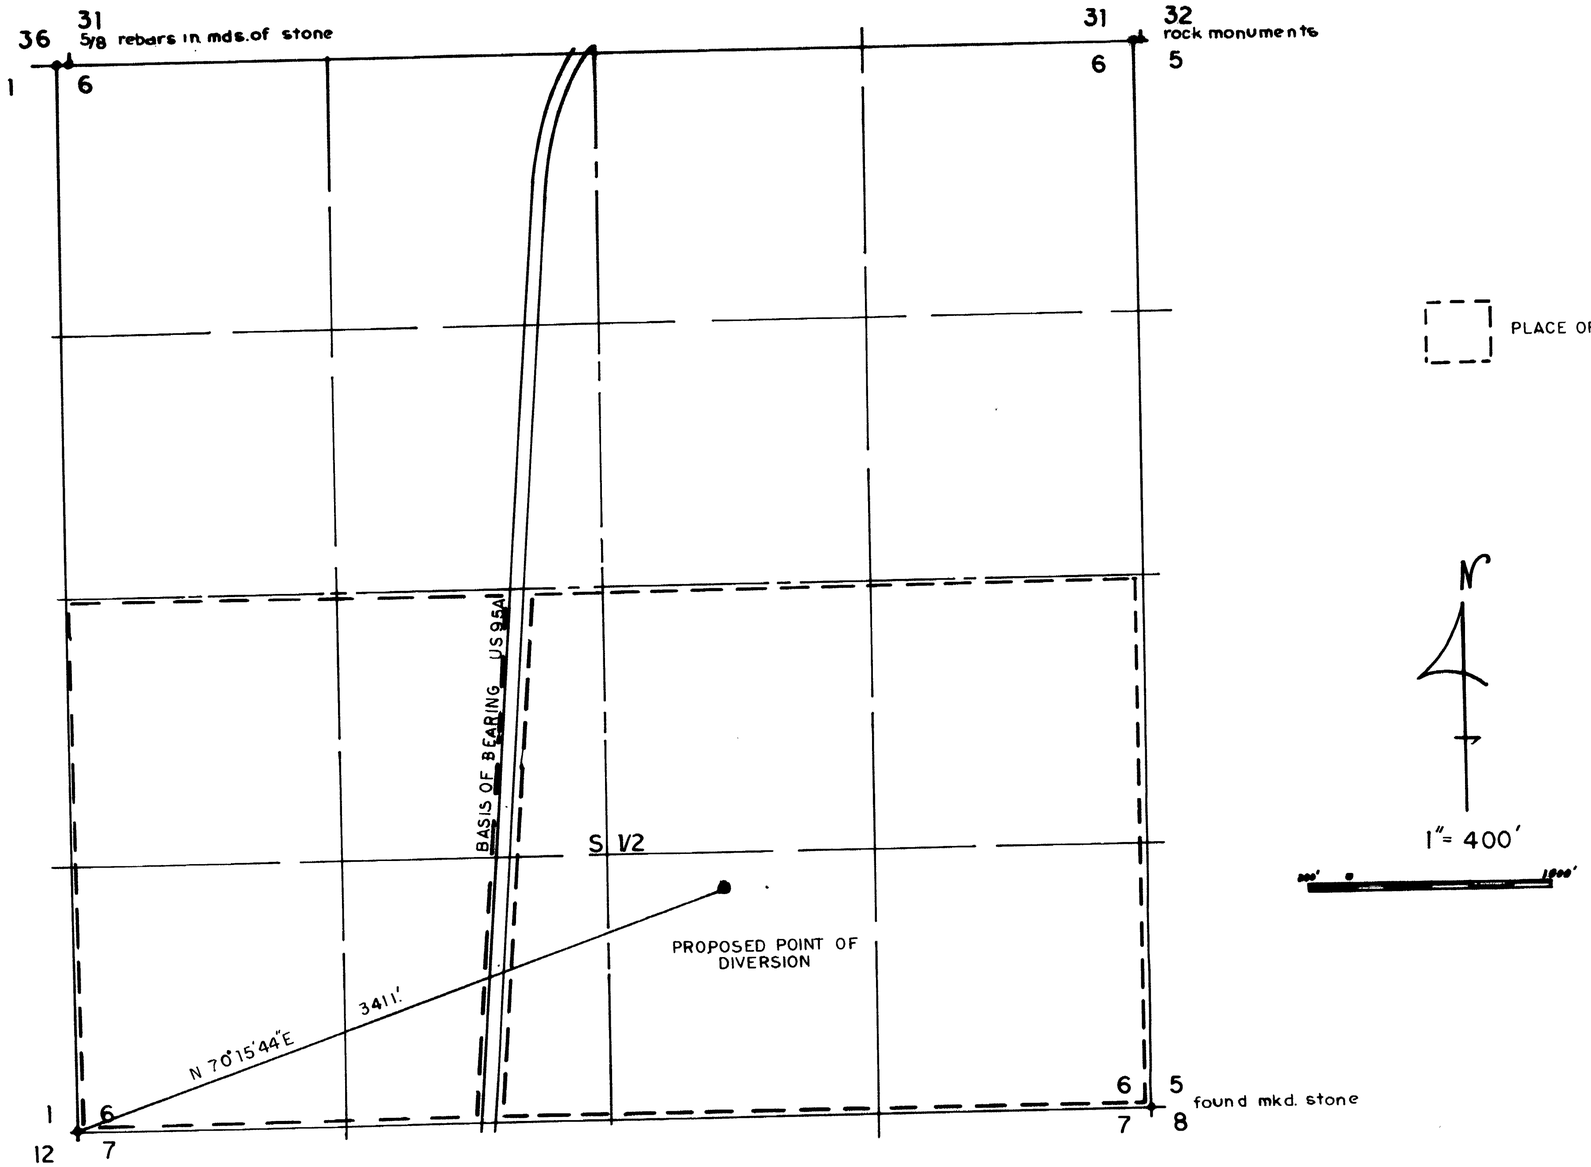

LOCATED IN THE
S 1/2 SEC. 6 T.18 N. R.25 E.
M.D.B. and M.

PLACE OF USE

N

1" = 400'

STATE OF NEVADA
CARSON CITY S.S.

I, FRED J. STANIO, being first duly sworn, depose and say that this map consisting of one (1) sheet, has been correctly drawn to the designated Scale from field notes of a Survey made under my supervision and direction, on the 22nd day of September, 1979; that it truly and correctly represents the proposed location and extent of the works used to divert water from UNDERGROUND SOURCES in LYON COUNTY by JAMES A. POWELL, for IRRIGATION and DOMESTIC purposes. That the proposed point of diversion, and the boundary of all lands, showing by 40-acre Subdivisions the areas proposed to be irrigated are fully and correctly designated hereon.

STATE WATER RIGHT SURVEYOR No. 503

Subscribed and sworn before me
this 5th day of October, 1979
Notary Public in and for Carson City, Nevada

Michael J. Curtis

MICHAEL J. CURTIS
NOTARY PUBLIC - NEVADA
CARSON CITY
My Commission Expires Jan. 15, 1982

37546

CHIEF
STATE ENGINEER

1979 OCT 8 PM 2 54

FILED
OCT 8 1979
STATE ENGINEER'S OFFICE

MAP

To accompany
APPLICATION to APPROPRIATE WATER
for IRRIGATION & DOMESTIC purposes
BY JAMES A. POWELL
from Underground Source in Lyon County

37546