Sec. 2 & 3, T1S, R69E, M.D.B. & M.

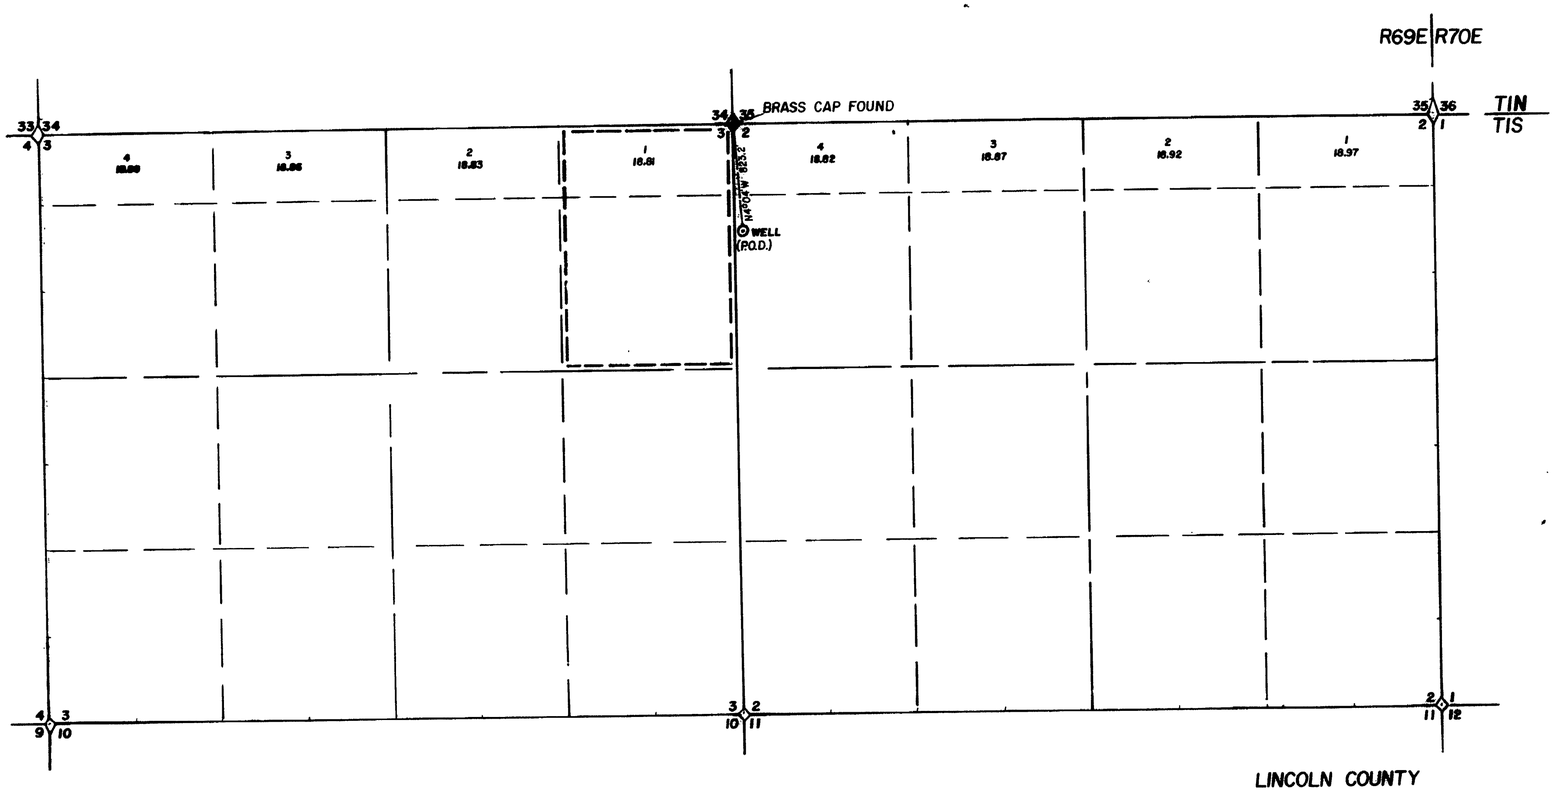

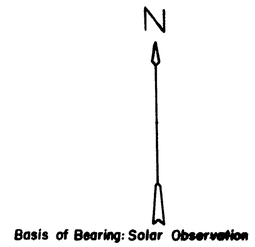

SURVEYOR'S STATEMENT

STATE of NEVADA
COUNTY of LINCOLN } SS

I, PHILIP C. HULSE, being first duly sworn, depose and say that this map consisting of one sheet has been correctly drawn to the designated scale from field notes of a survey made by me on Sept. 30, 1979, that it truly and correctly represents the proposed location and extent of the works used to divert water from an underground source in Lincoln County, Nev. by Crawford Farms for irrigation & domestic. Place of use being 40 acre subdivisions shown by heavy dashed lines — — — —

State Water Right Surveyor

Subscribed and sworn to before me this 2nd day of November 1979.

Notary Public in and for Lincoln County, Nevada.

Notary Public-State of Nevada
COUNTY
Gimsey
My commission expires Sept 19, 1980

1"=800'

0 600 1200 1800 2400

FILED
NOV 5 1979
STATE ENGINEER'S OFFICE

37560

MAP TO ACCOMPANY
APPLICATION TO APPROPRIATE
WATER FOR IRRIGATION & DOMESTIC
BY GEORGE C. CRAWFORD, ELSON G. CRAWFORD, & KEVIN B. CRAWFORD
FROM UNDERGROUND SOURCES

PHILIP C. HULSE Land & Water Right Surveyor