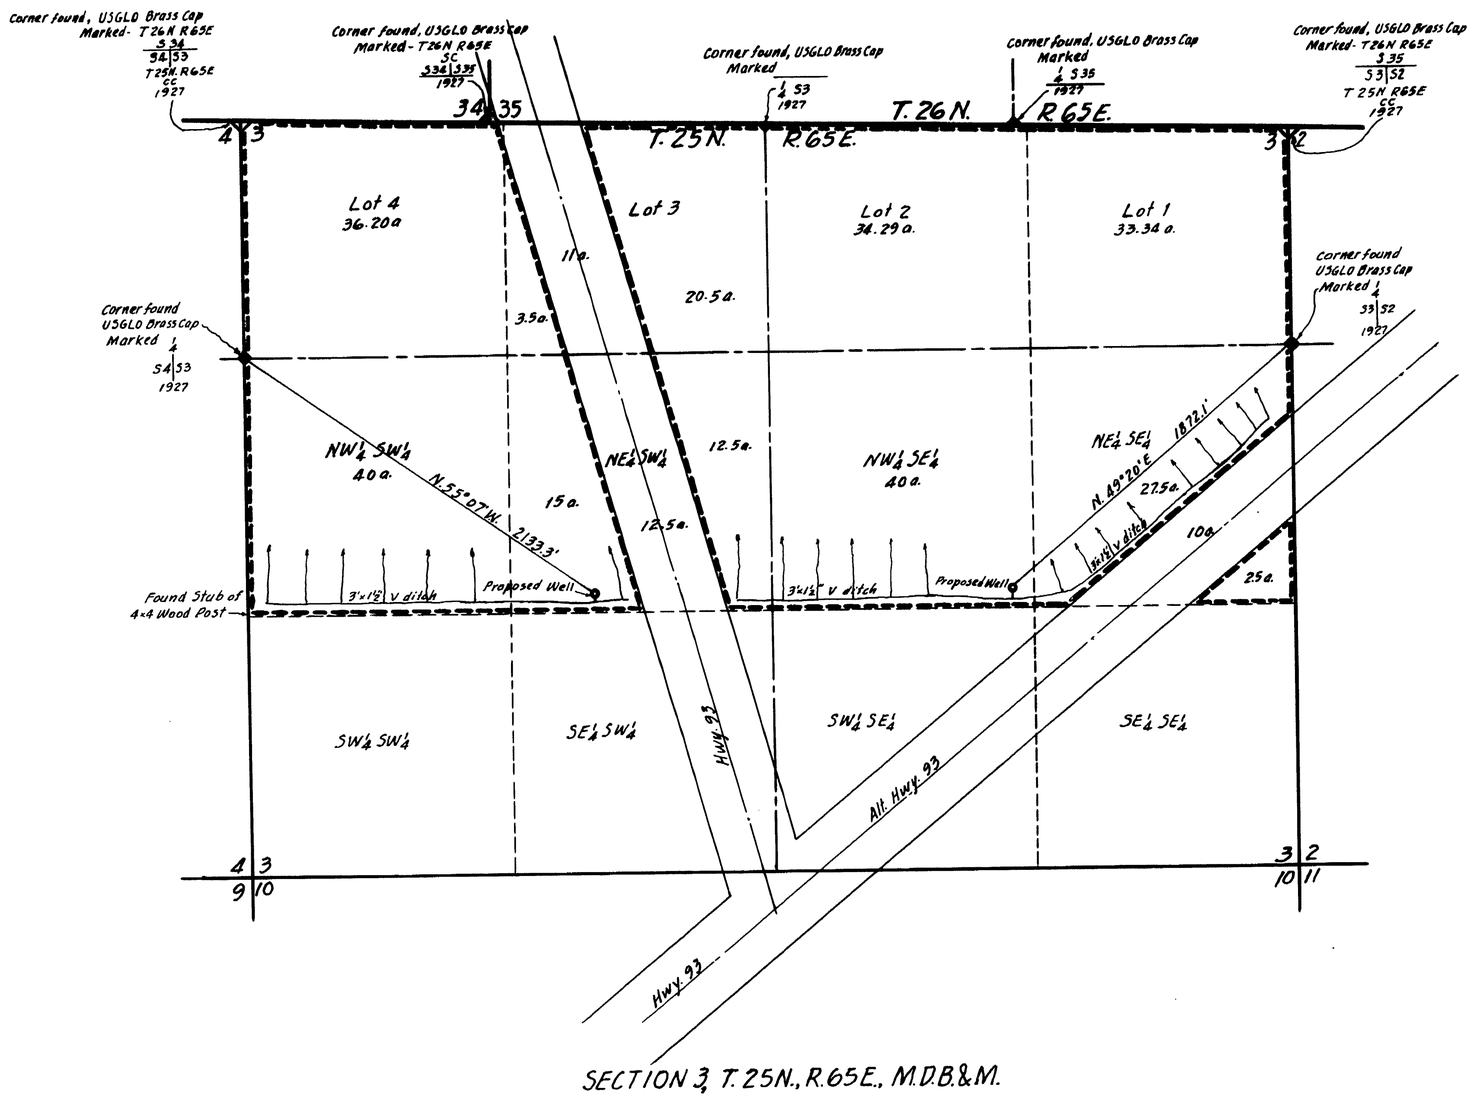

SECTION 3, T. 25N., R. 65E., M.D.B.&M.

Basis of Bearings
West Line of Section 3

STATE OF NEVADA }
COUNTY OF WHITE PINE } S.S.

I, Henry C. Conrad, being first duly sworn, depose and say that this map, consisting of one sheet, has been correctly drawn to the designated scale from field notes of a survey made by me on the 5th and 13th days of March, 1979, that it truly and correctly represents the proposed location and extent of the works used to divert water from underground source in White Pine County, by Charles Gledhill for irrigation and domestic purposes. That the proposed points of diversion, the approximate location and size of the diverting channels, all reservoirs or basins, the location and names of all other works which will cross or connect with the proposed works, and the boundary of all lands, showing by 40-acre subdivisions the areas proposed to be irrigated, are fully and correctly designated thereon.

Henry C. Conrad
State Water Right Surveyor 395

Subscribed and sworn to before me this 22nd day of March, 1979.

Dorothy G. Perkins
Notary Public in and for White Pine County, Nevada.

DOROTHY G. PERKINS
Notary Public, State of Nevada
White Pine County
My Commission Expires Jan. 21, 1981

0 400 800 1200 1600 2000
Scale ~ 1" = 400'

37589 - 37590

FILED
APR 2 1979
STATE ENGINEER'S OFFICE

MAP
TO ACCOMPANY APPLICATION
TO APPROPRIATE WATER
FOR IRRIGATION AND DOMESTIC
BY CHARLES GLEDHILL
FROM UNDERGROUND SOURCE

Rec. March 19, 1979

37590 37589